MILLWORKDRAFTS.COM

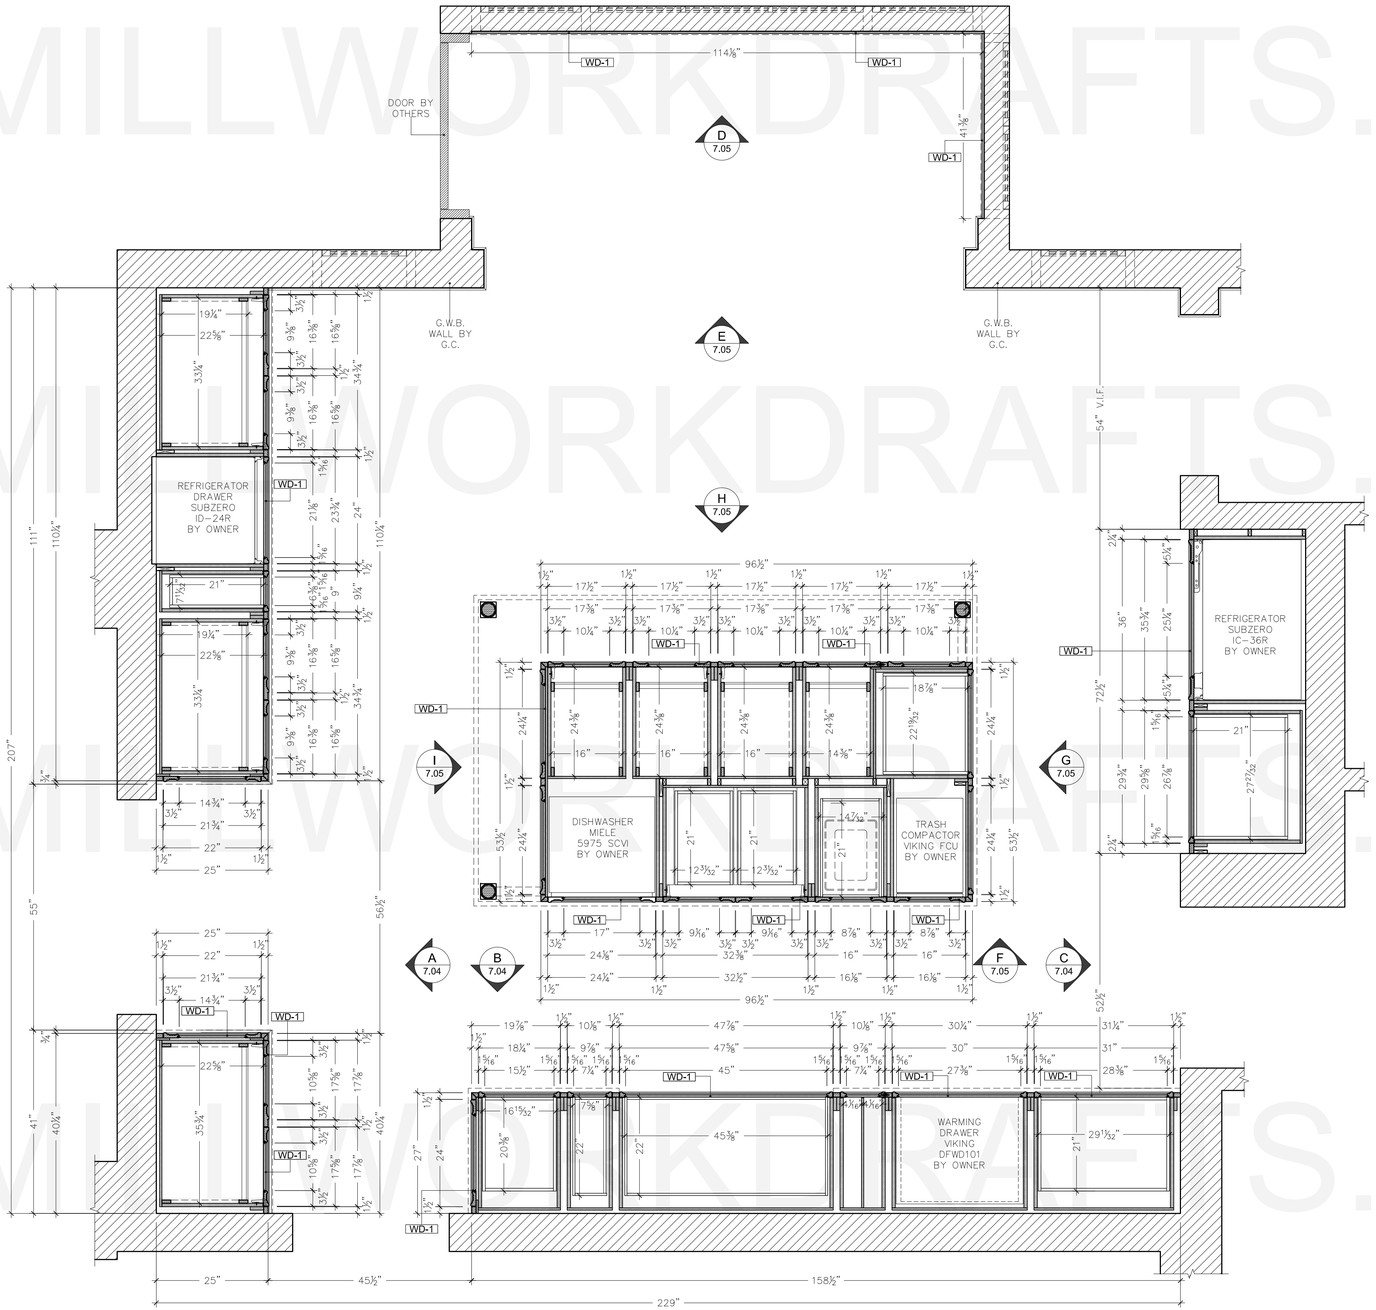

1 PLAN

SCALE: 3/4" = 1'- 0" KITCHEN 145
ARCH: 5/ID-8.7

MILLWORKDRAFTS.COM

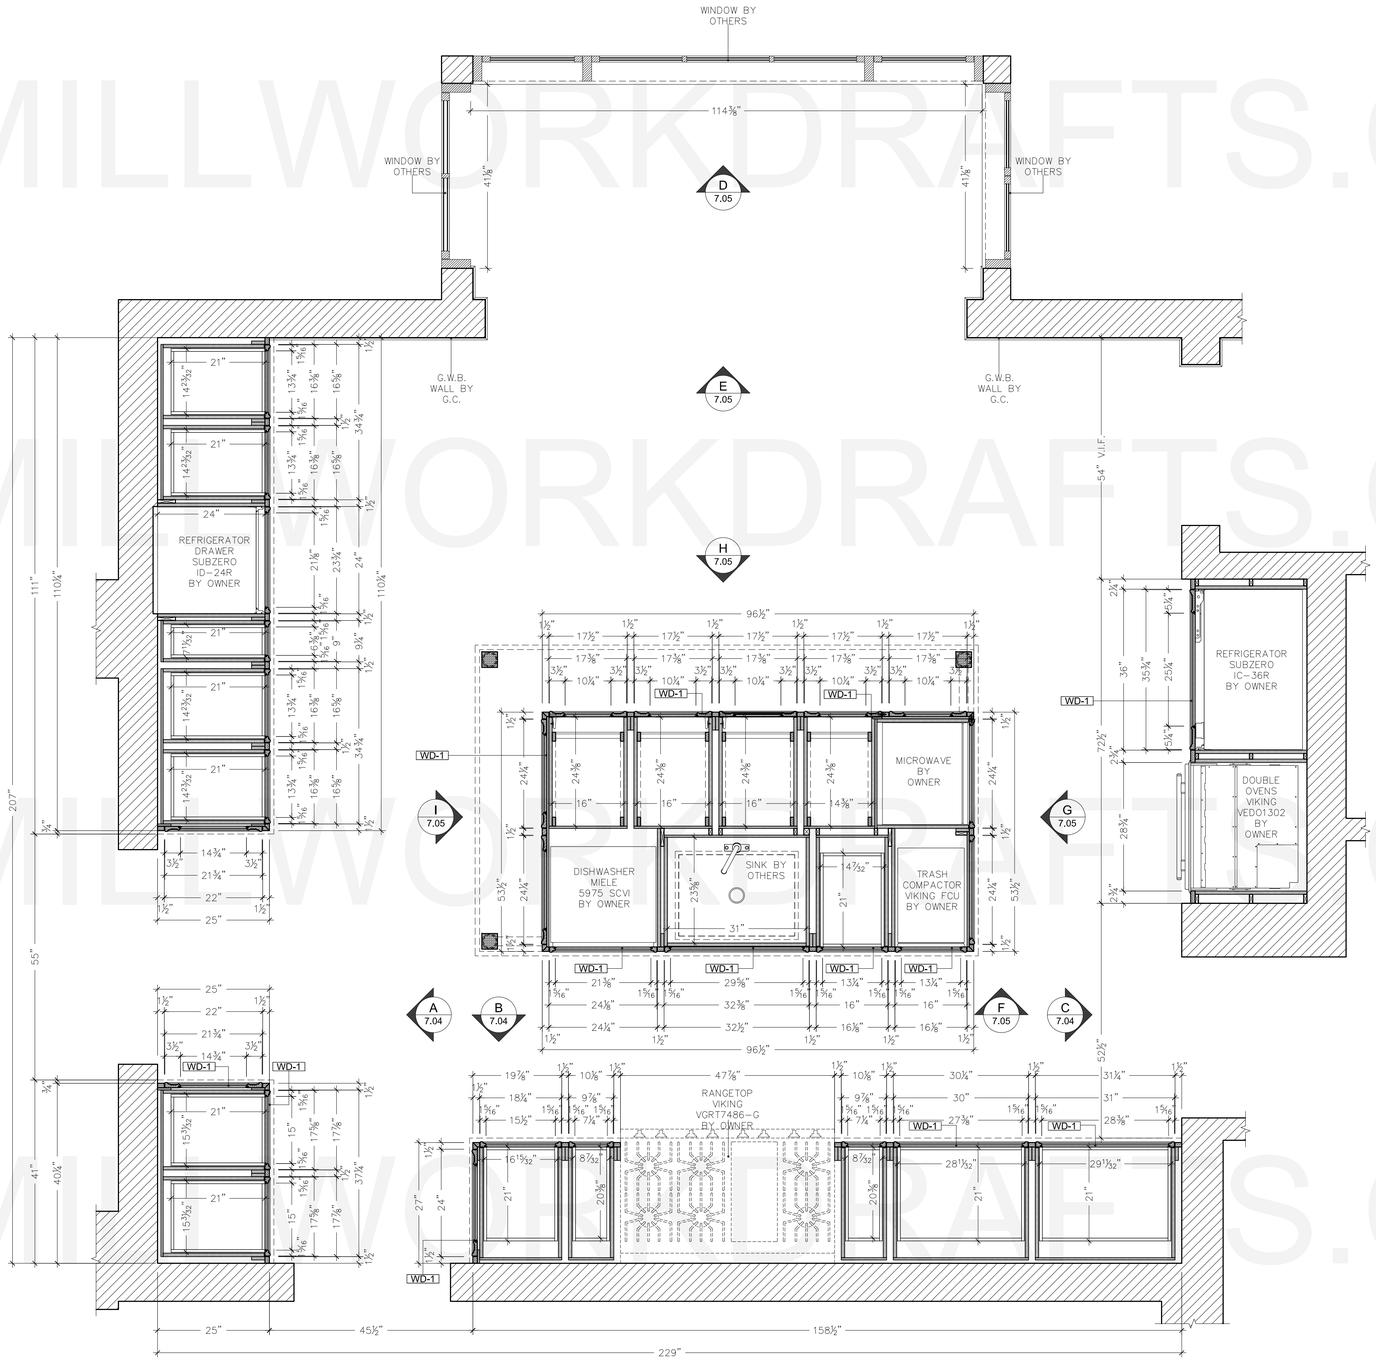

2 PLAN

SCALE: 3/4" = 1'- 0"

KITCHEN 145
ARCH: 5/ID-8.7

MILLWORKDRAFTS.COM

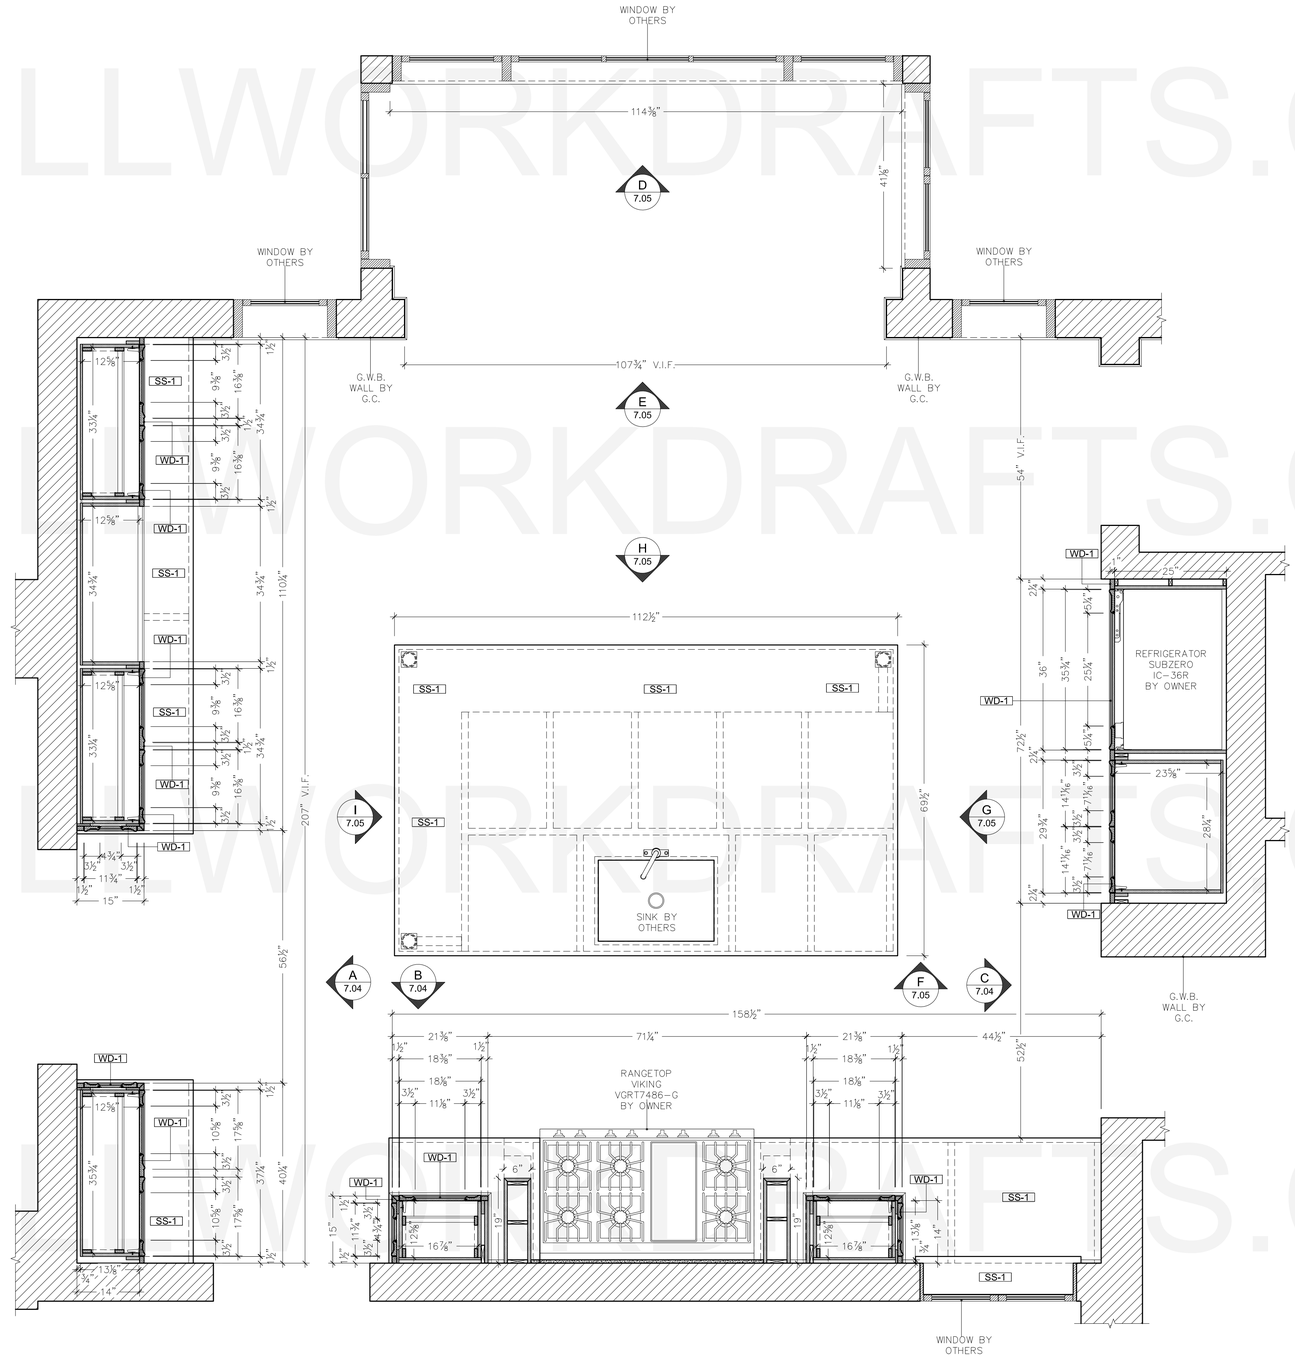
WINDOW BY OTHERS
114⅜"
41⅛"
D 7.05
WINDOW BY OTHERS
WINDOW BY OTHERS
107¾" V.I.F.
G.W.B. WALL BY G.C.
G.W.B. WALL BY G.C.
E 7.05
54" V.I.F.
H 7.05
112½"
SS-1
SS-1
SS-1
SS-1
I 7.05
SINK BY OTHERS
G 7.05
69½"
A 7.04
B 7.04
F 7.05
C 7.04
158½"
21⅜"
71¼"
21⅜"
44½"
52½"
RANGETOP VIKING VGRT7486-G BY OWNER
WD-1
WD-1
WD-1
WD-1
WD-1
WD-1
WD-1
WD-1
WD-1
WD-1
WD-1
WD-1
WD-1
WD-1
SS-1
SS-1
SS

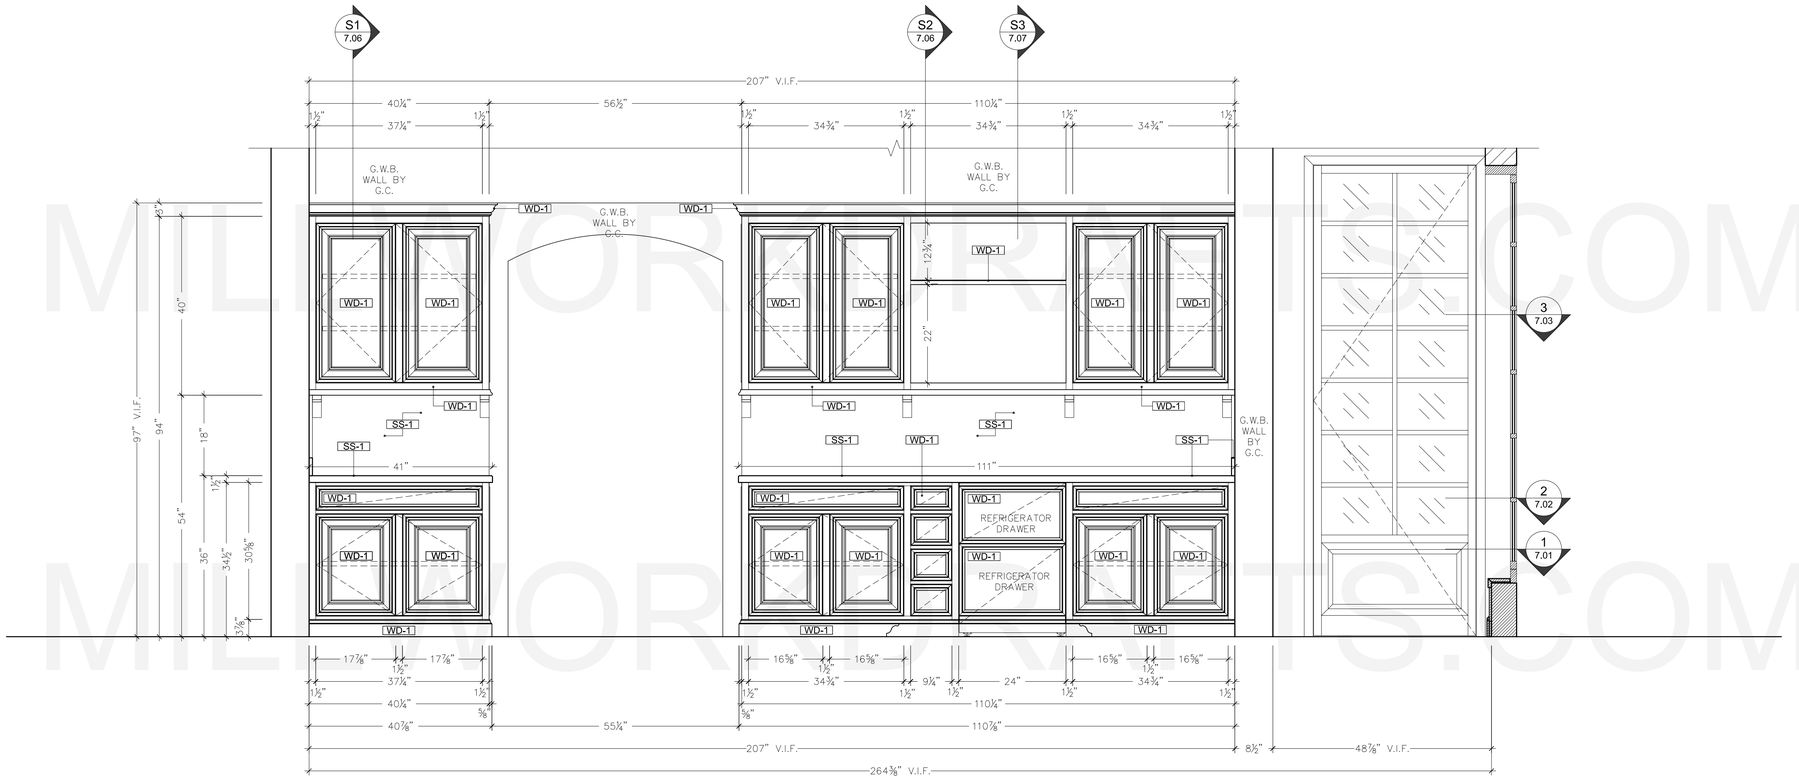

A ELEVATION
SCALE: 3/4"=1'-0"

CASEWORK
KITCHEN 145
ARCH: 4/ID-87

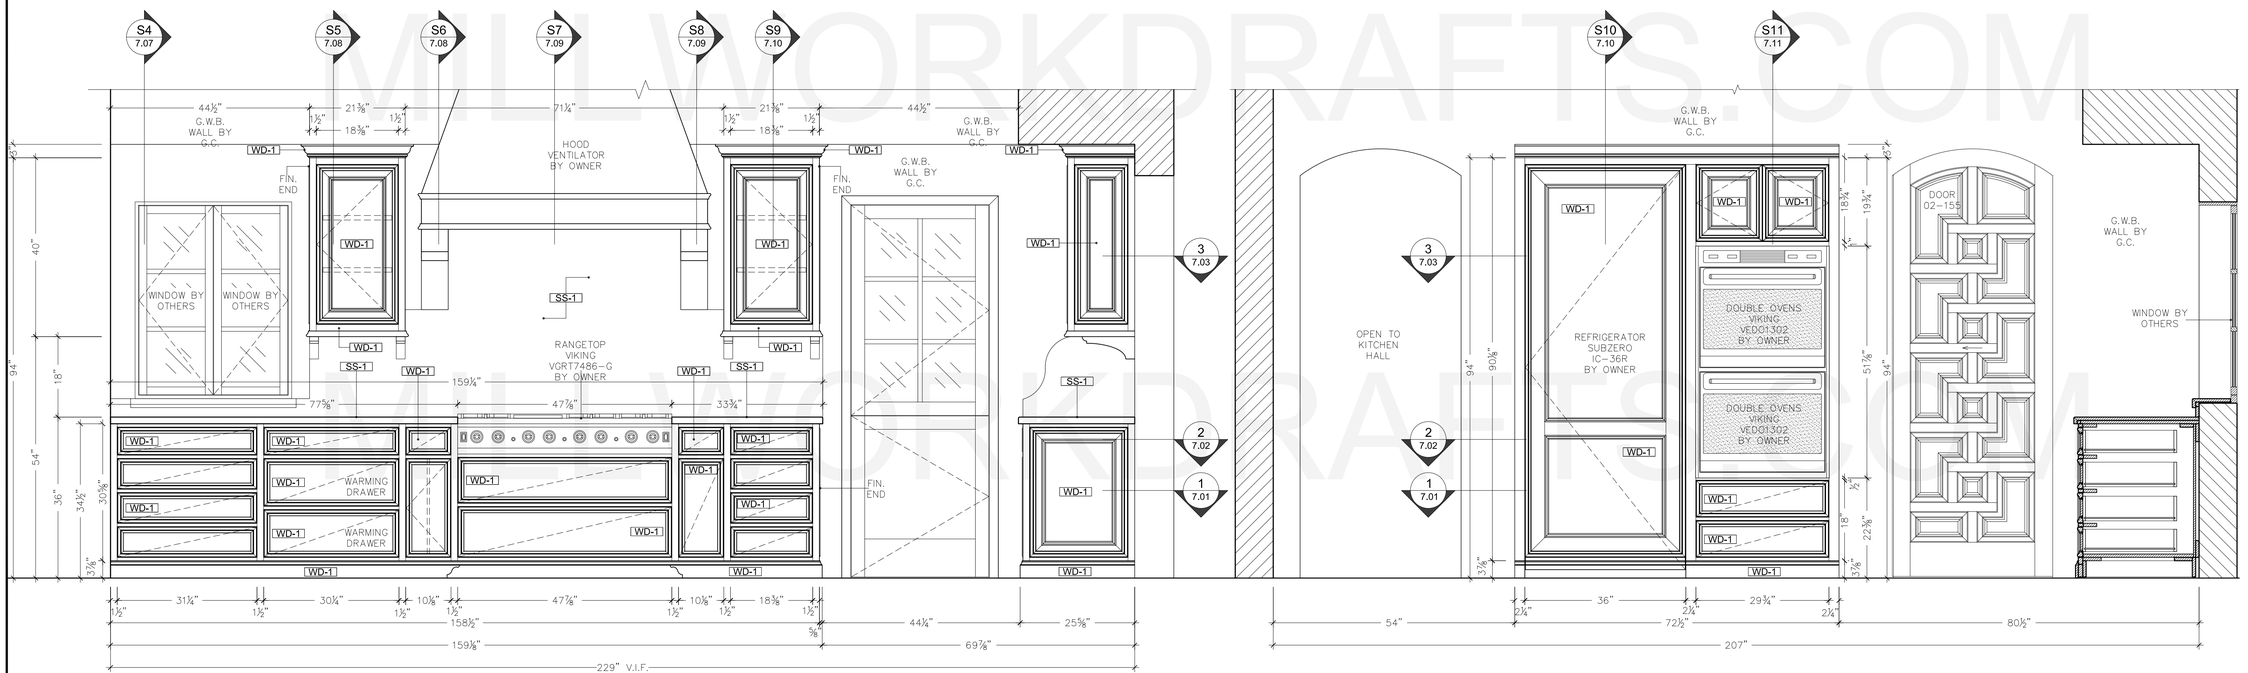

B ELEVATION
SCALE: 3/4"=1'-0"

CASEWORK
KITCHEN 145
ARCH: 3/ID-8.7

C ELEVATION
SCALE: 3/4"=1'-0"

KITCHEN 145
ARCH: 2/ID-8.7

MILLWORKDRAFTS.COM

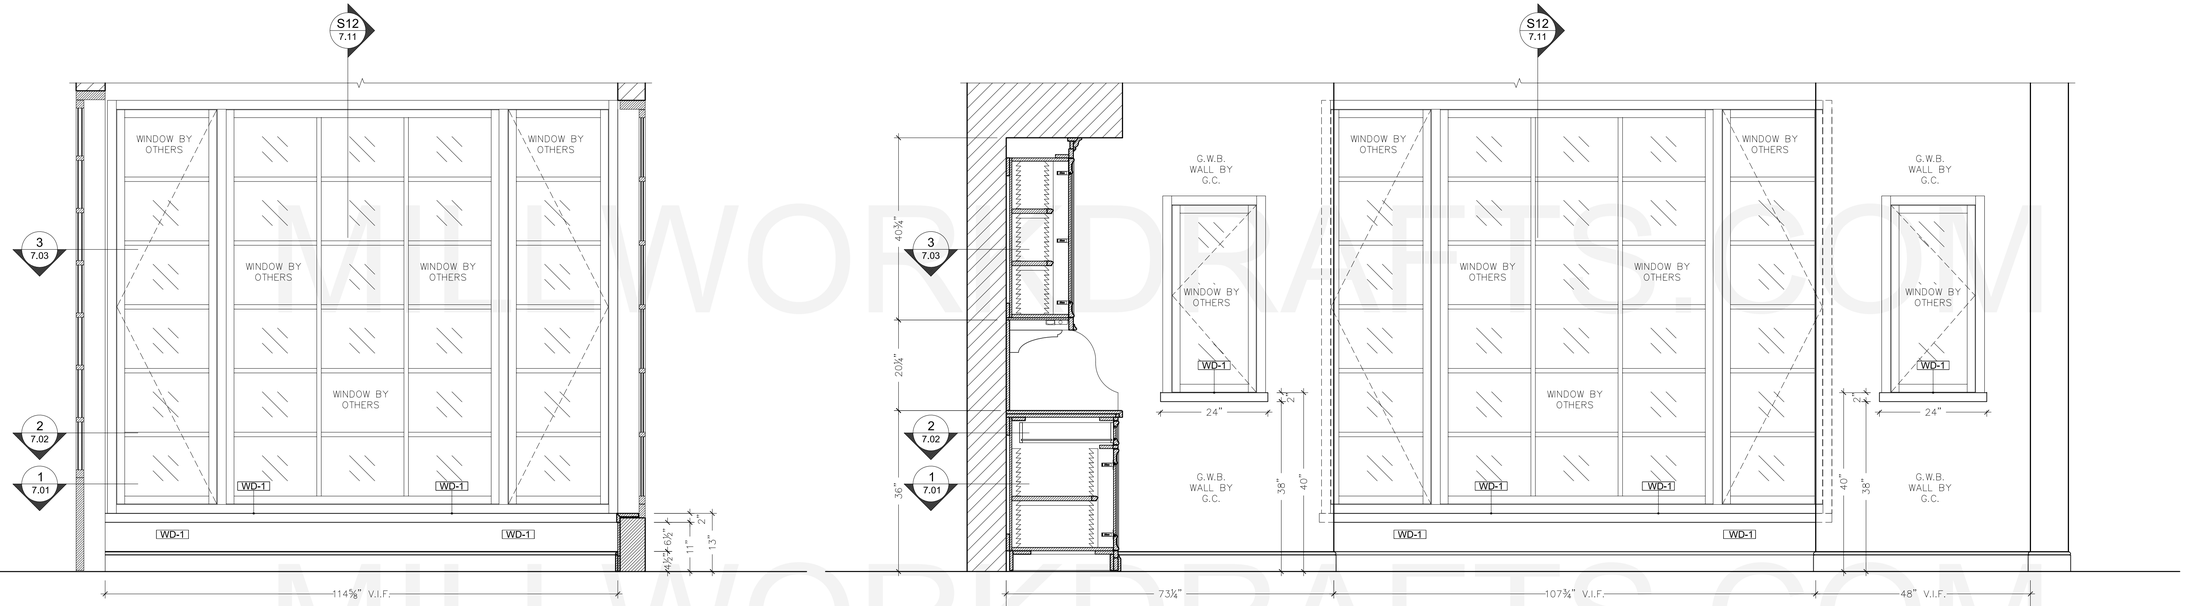

D ELEVATION
SCALE: 3/4"=1'-0"
KITCHEN 145

E ELEVATION
SCALE: 3/4"=1'-0"
KITCHEN 145
ARCH: 1/ID-8.7

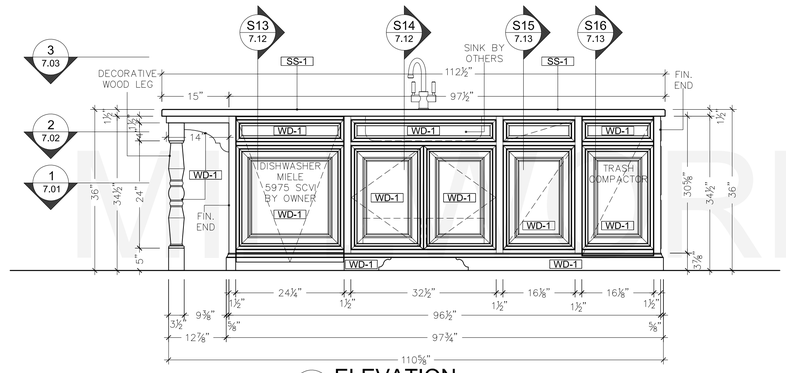

F ELEVATION
SCALE: 3/4"=1'-0"
BASE CABINETS
KITCHEN 145
ARCH: 1/ID-8.7.3

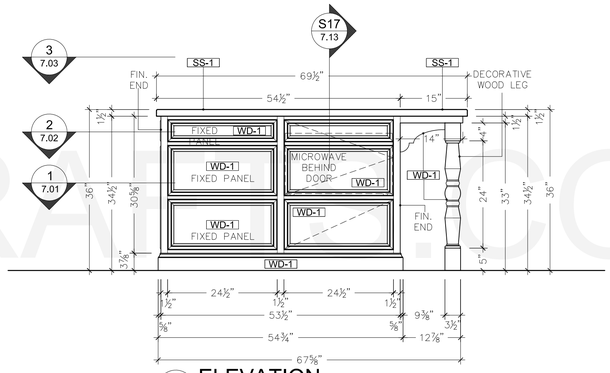

G ELEVATION
SCALE: 3/4"=1'-0"
KITCHEN 145
ARCH: 4/ID-8.7.3

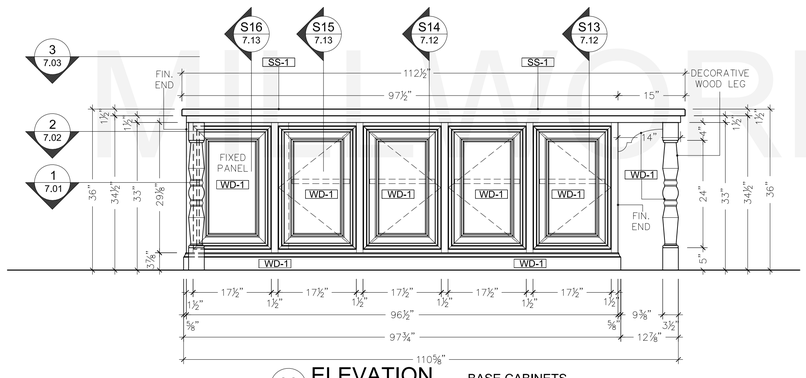

H ELEVATION
SCALE: 3/4"=1'-0"
BASE CABINETS
KITCHEN 145
ARCH: 3/ID-8.7.3

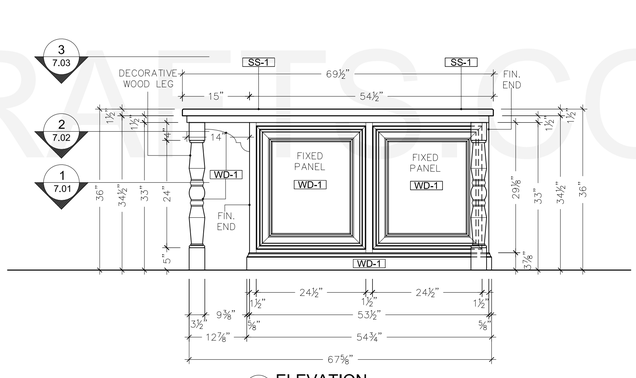

I ELEVATION
SCALE: 3/4"=1'-0"
KITCHEN 145

MILLWORKDRAFTS.COM

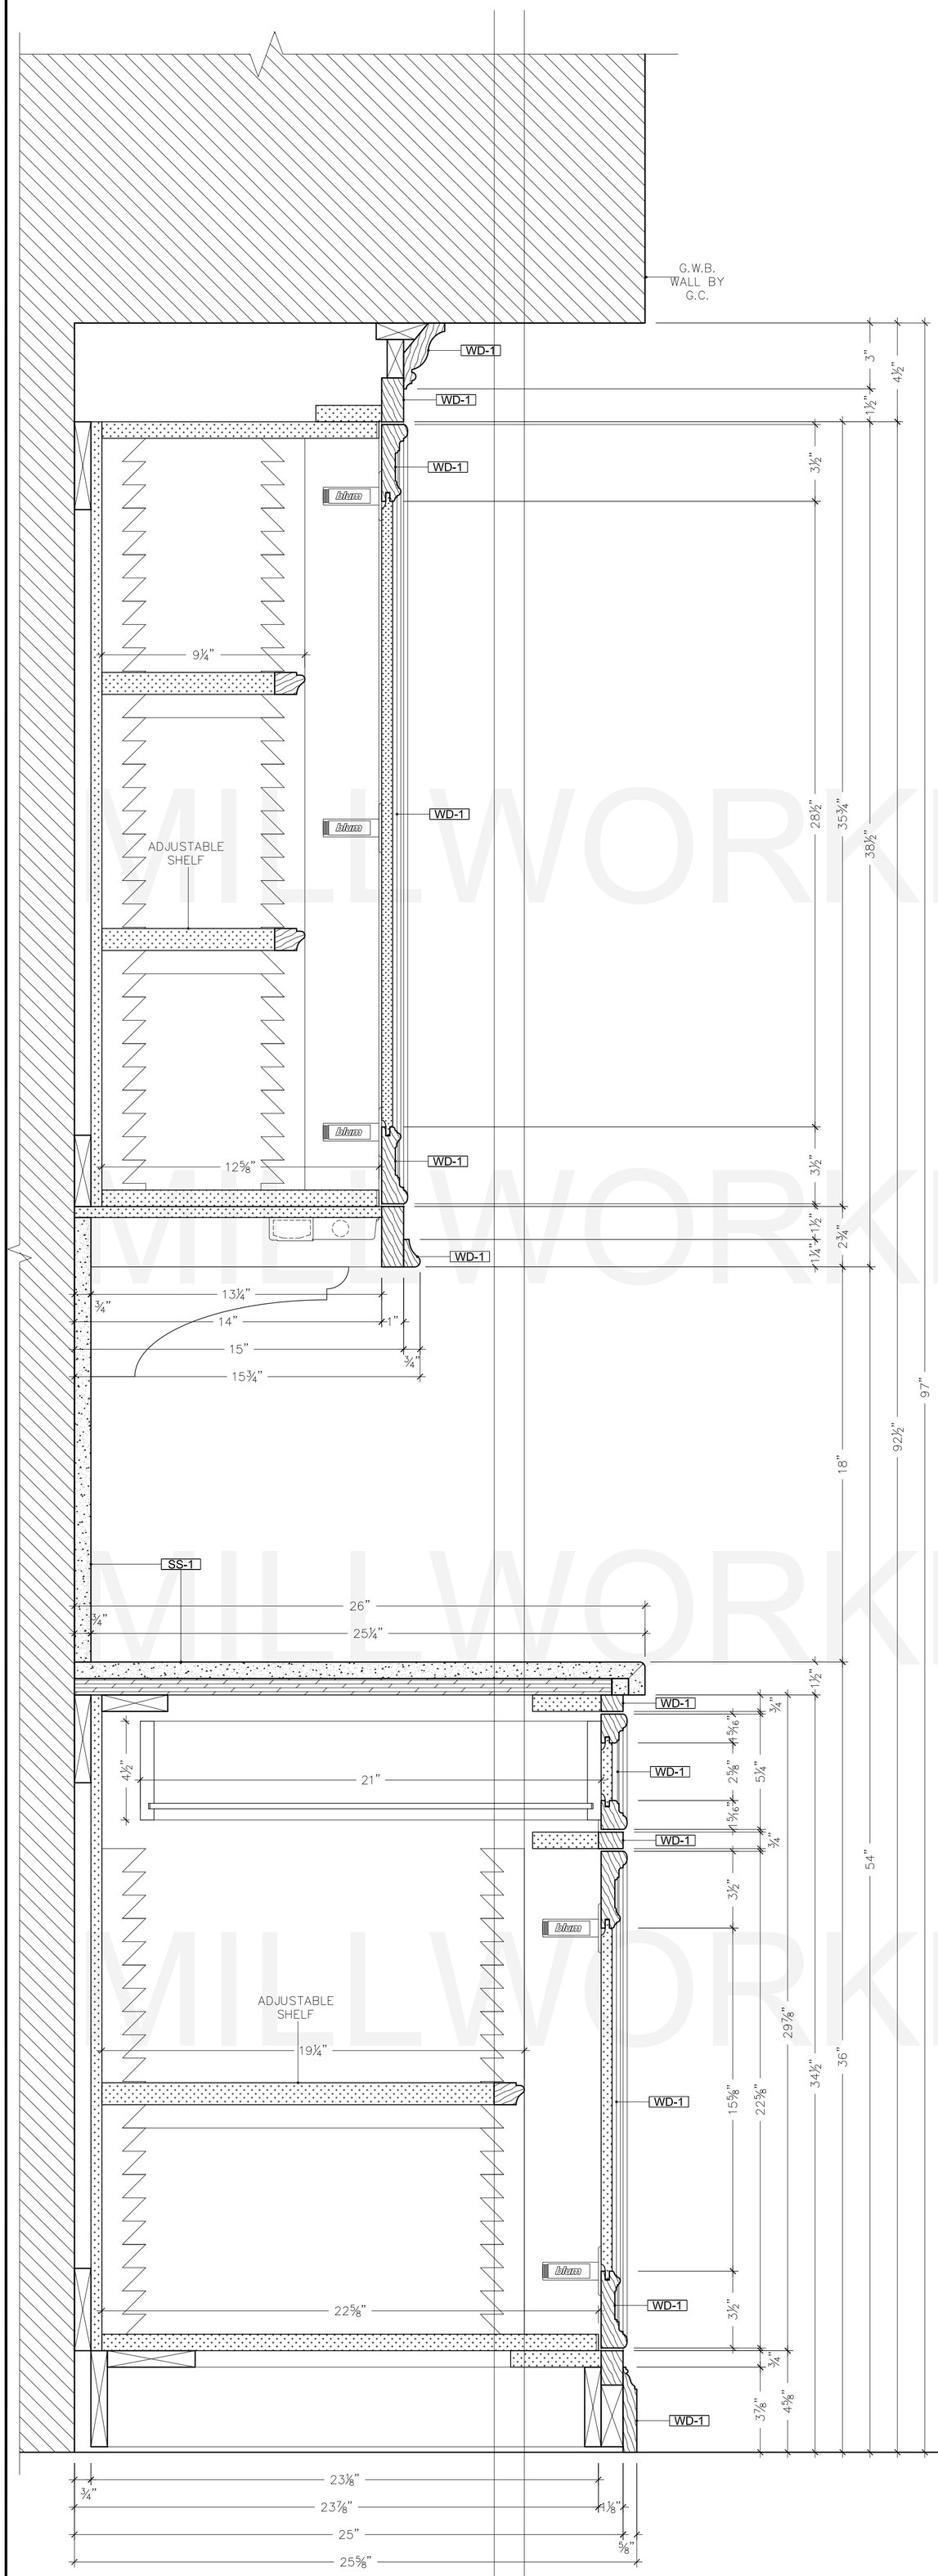

S1 SECTION

SCALE: 3" = 1'- 0" KITCHEN 145

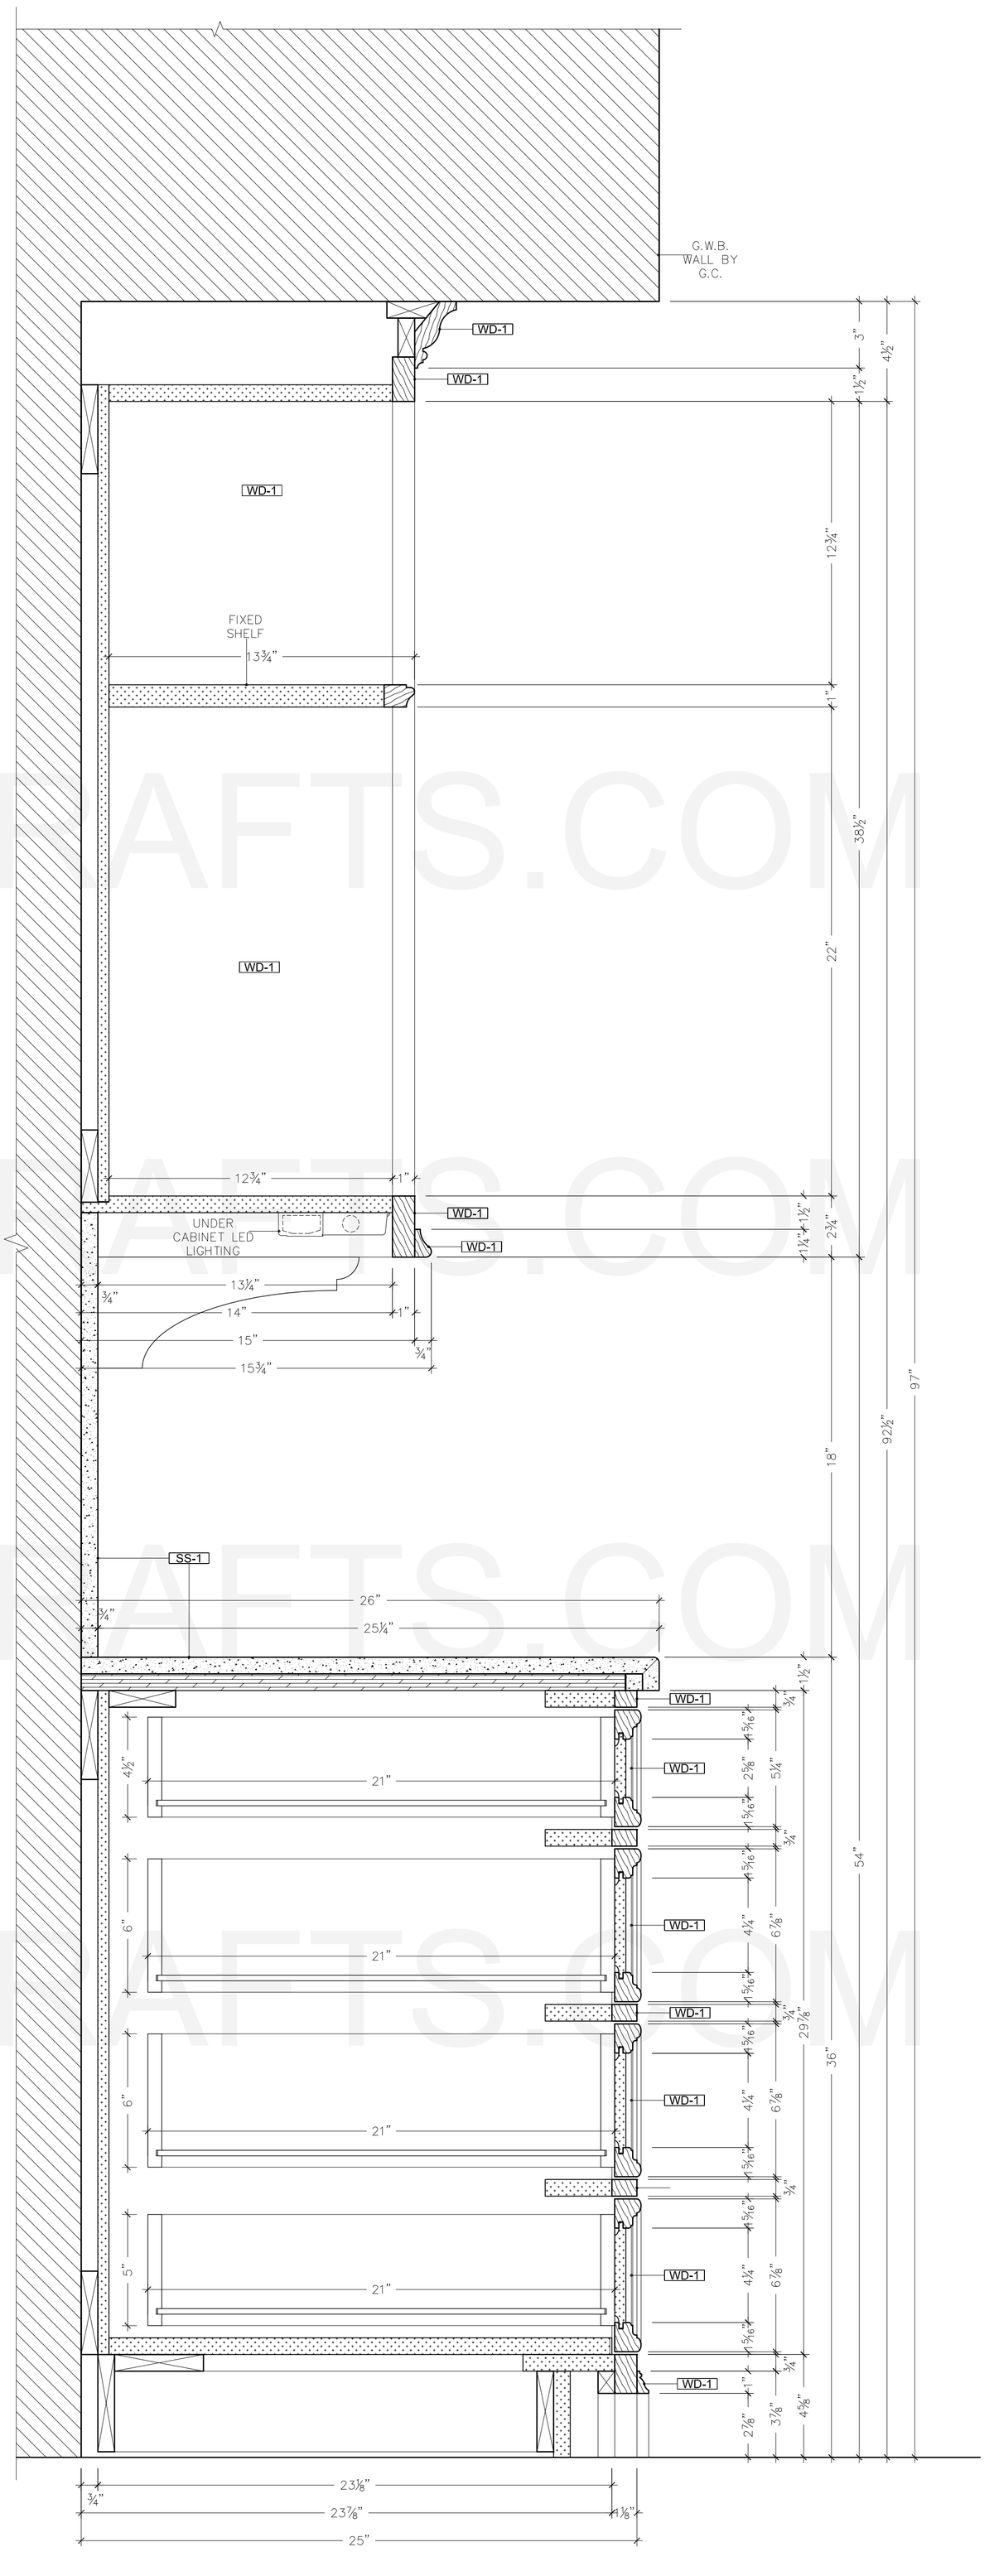

S2 SECTION

SCALE: 3" = 1'- 0" KITCHEN 145

MILLWORKDRAFTS.COM

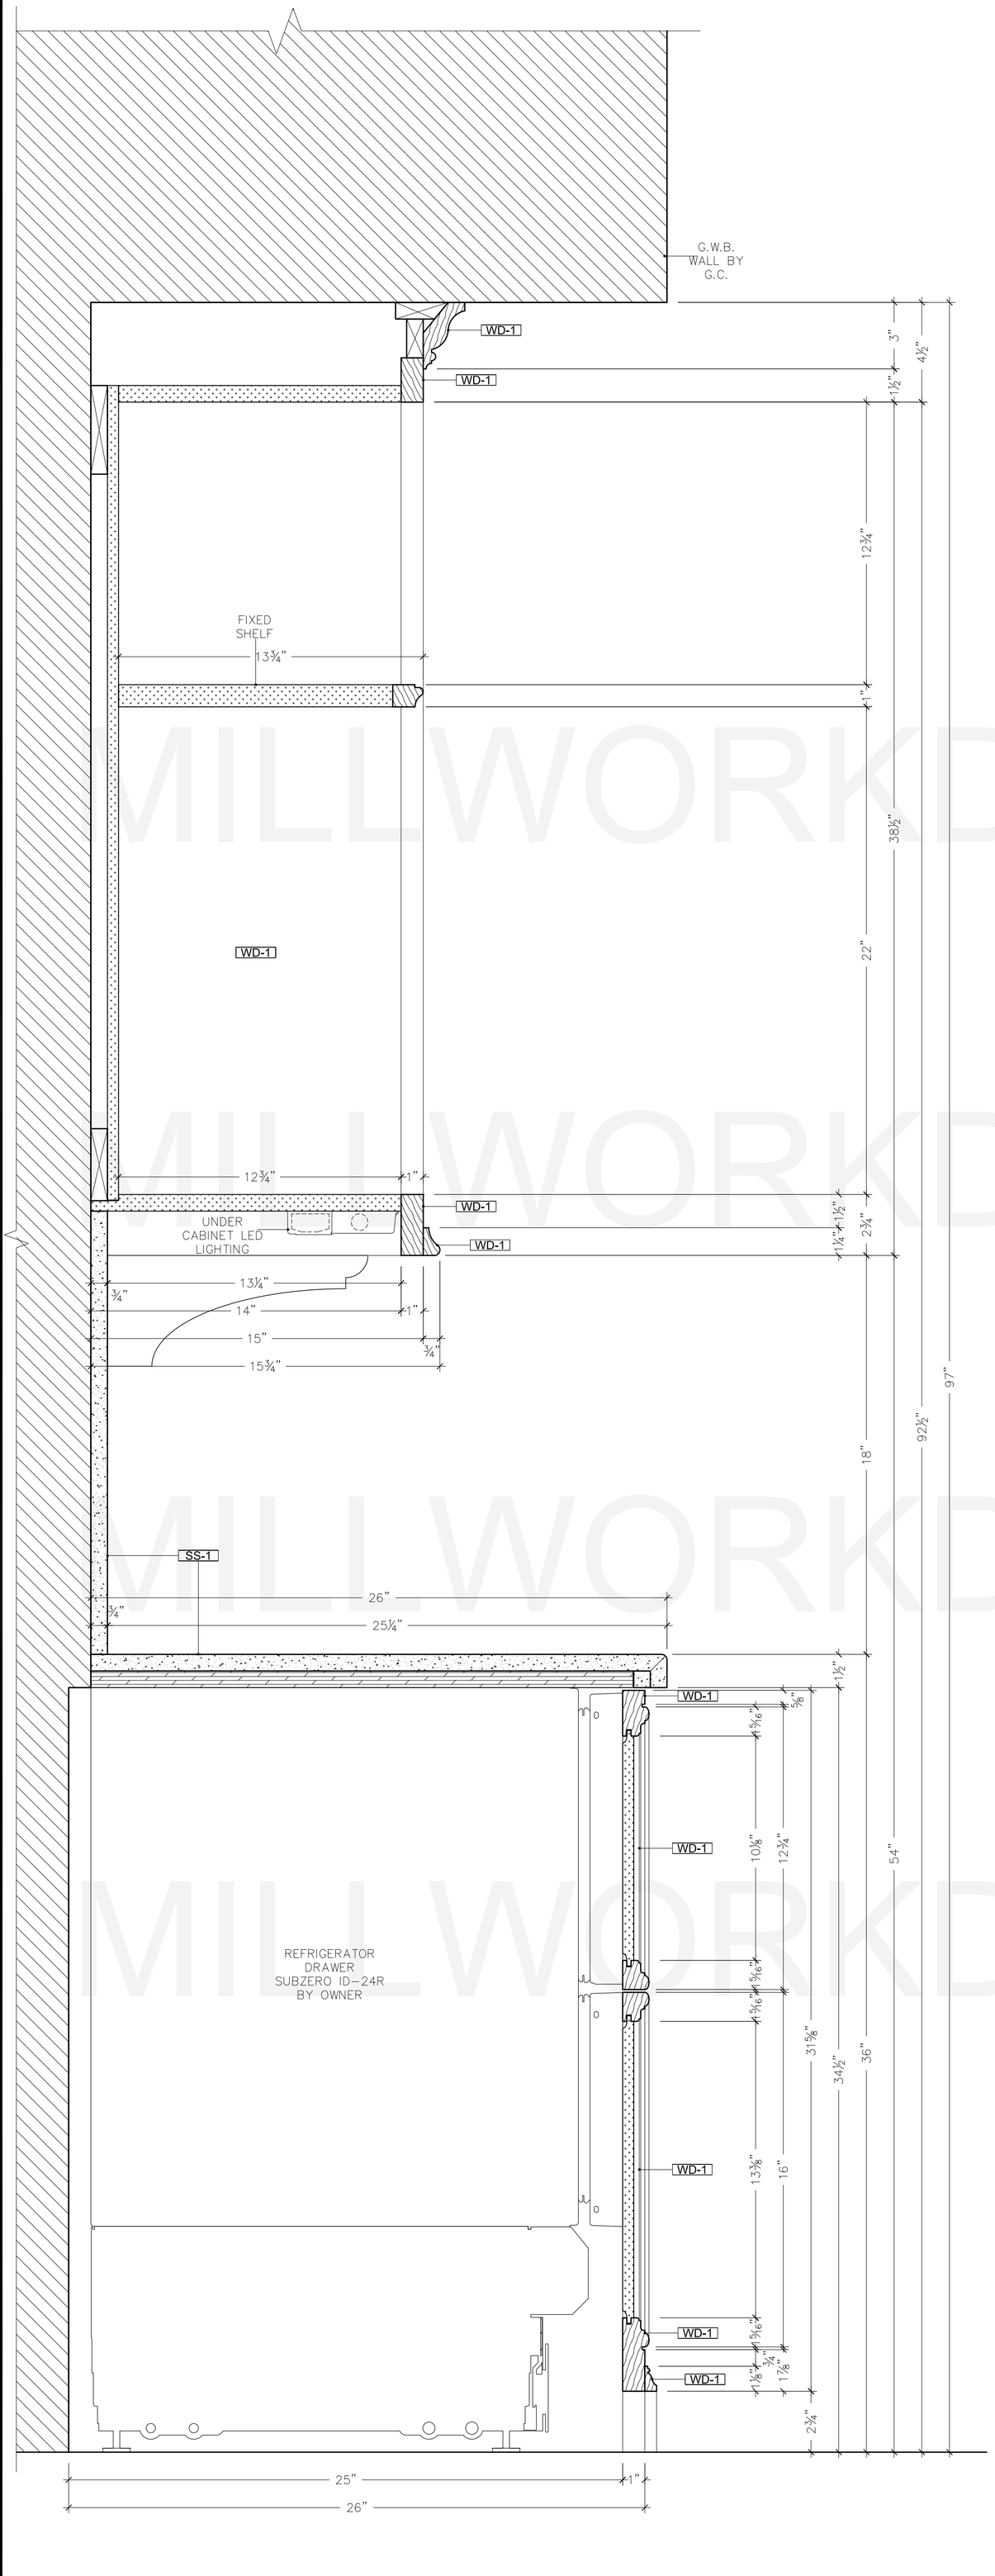

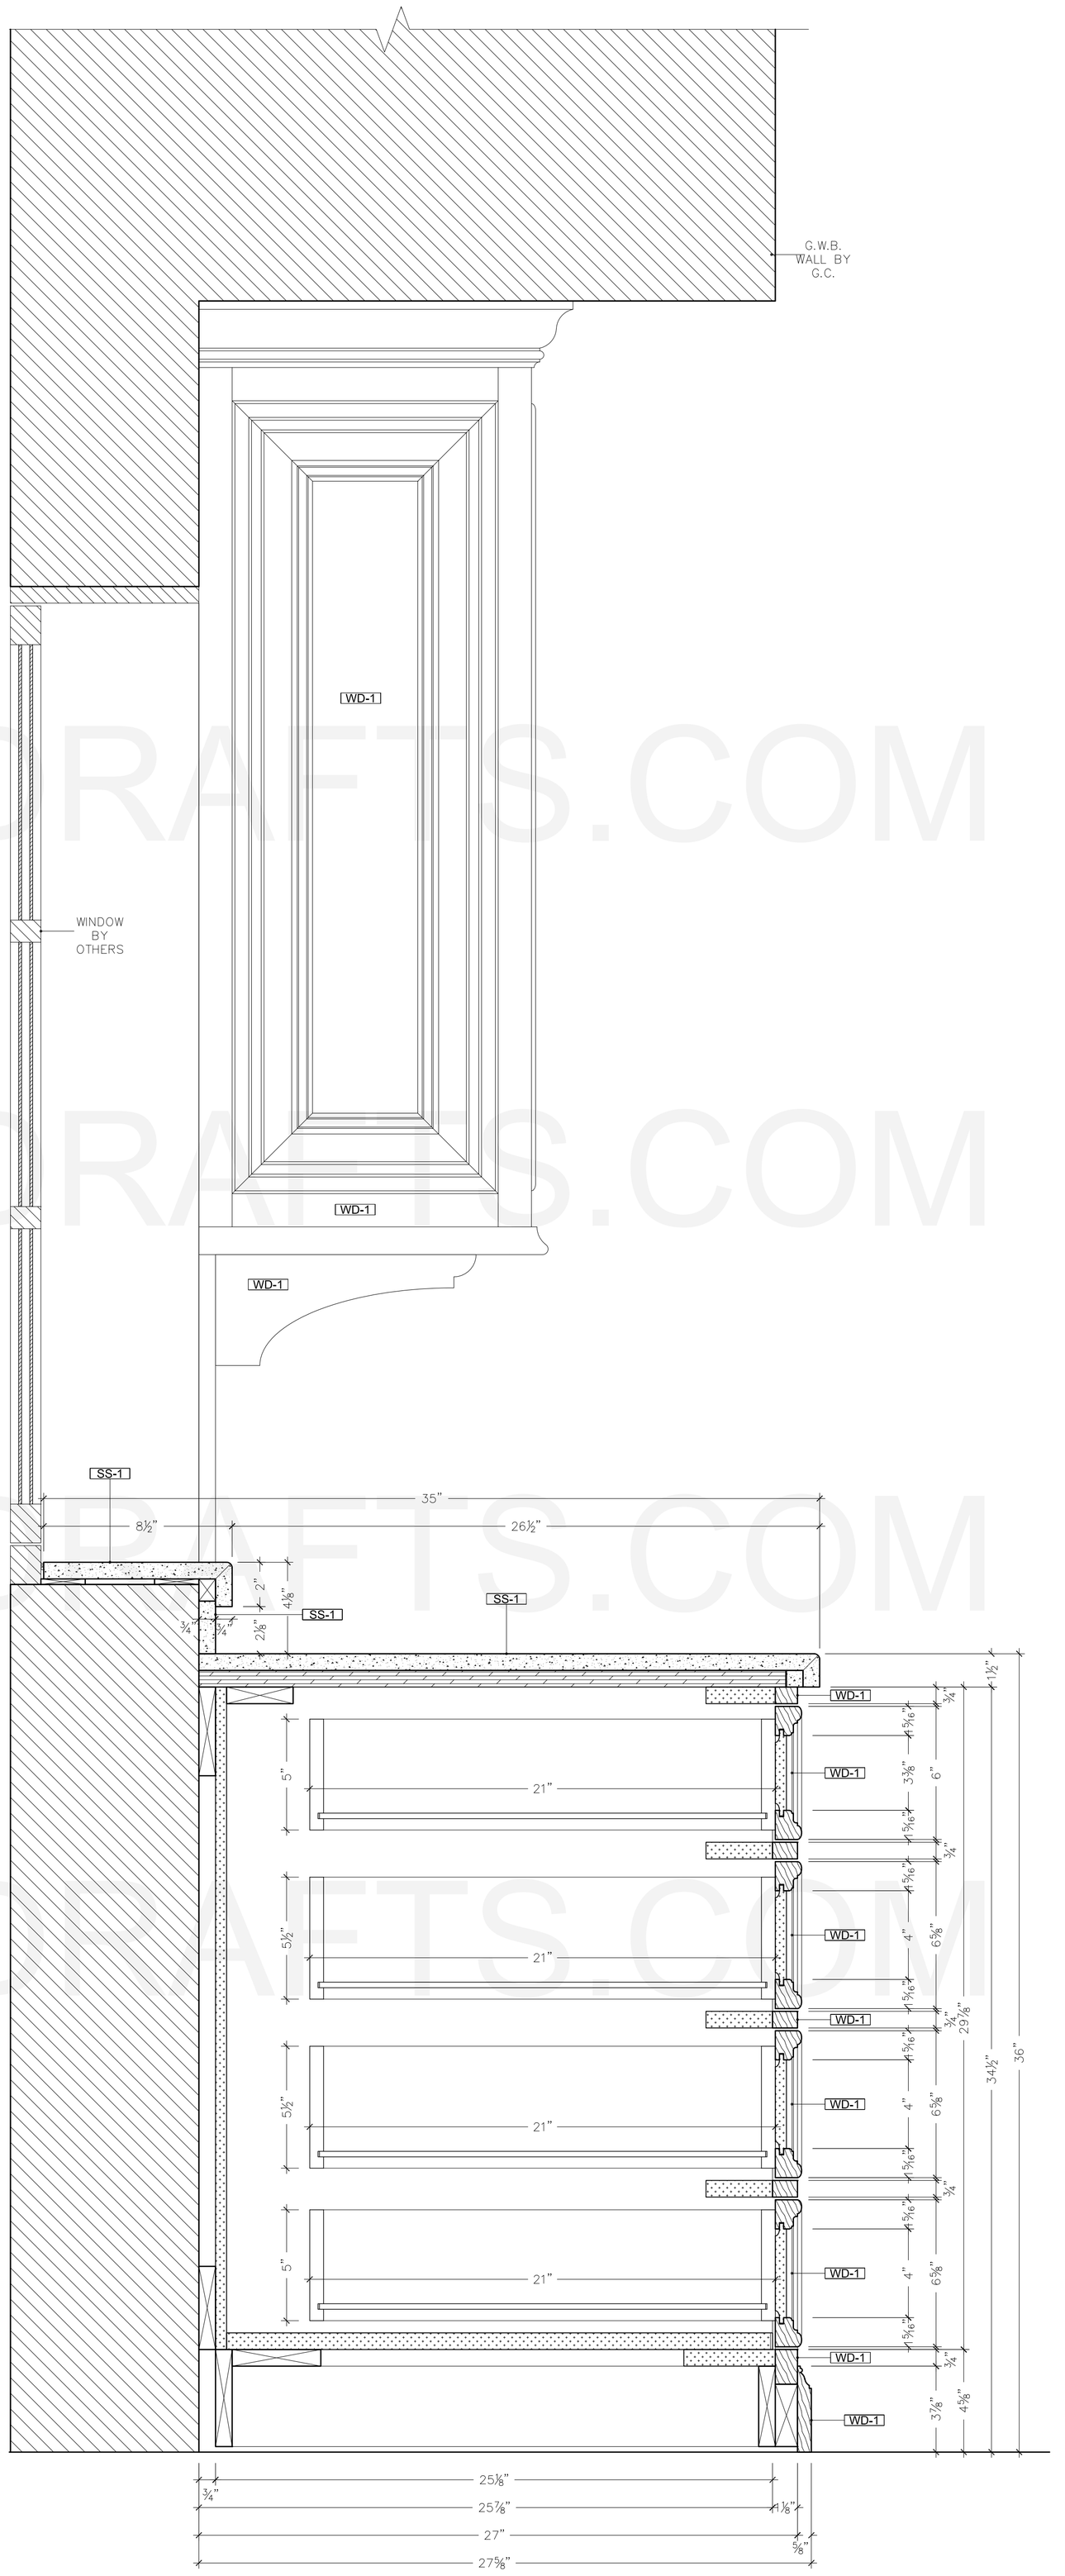

MILLWORKDRAFTS.COM

S3 SECTION

SCALE: 3" = 1'- 0" KITCHEN 145

S4 SECTION

SCALE: 3" = 1'- 0" KITCHEN 145

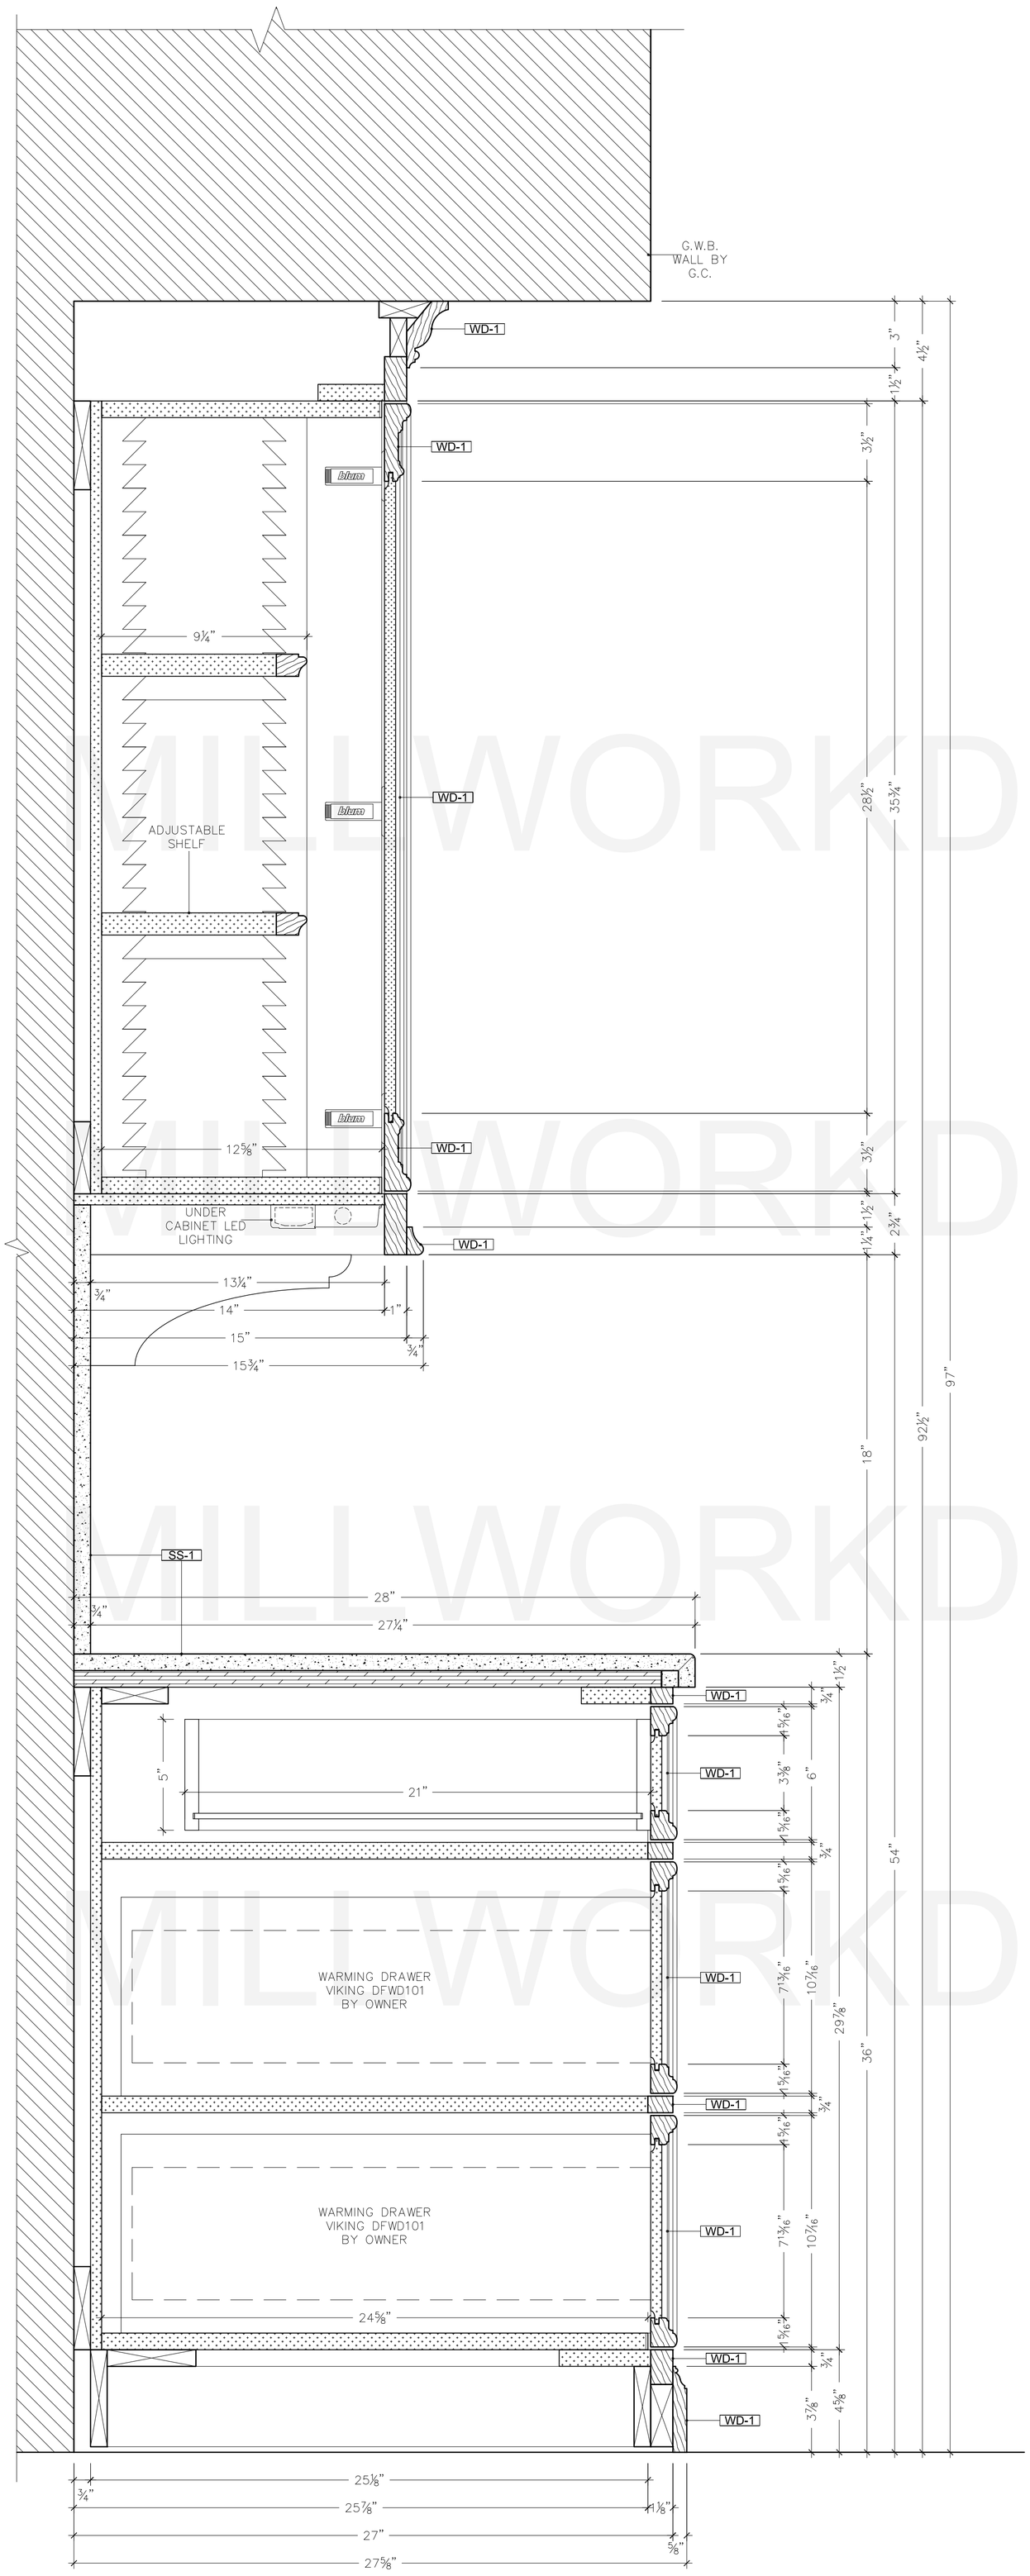

S5 SECTION
SCALE: 3" = 1'- 0" KITCHEN 145

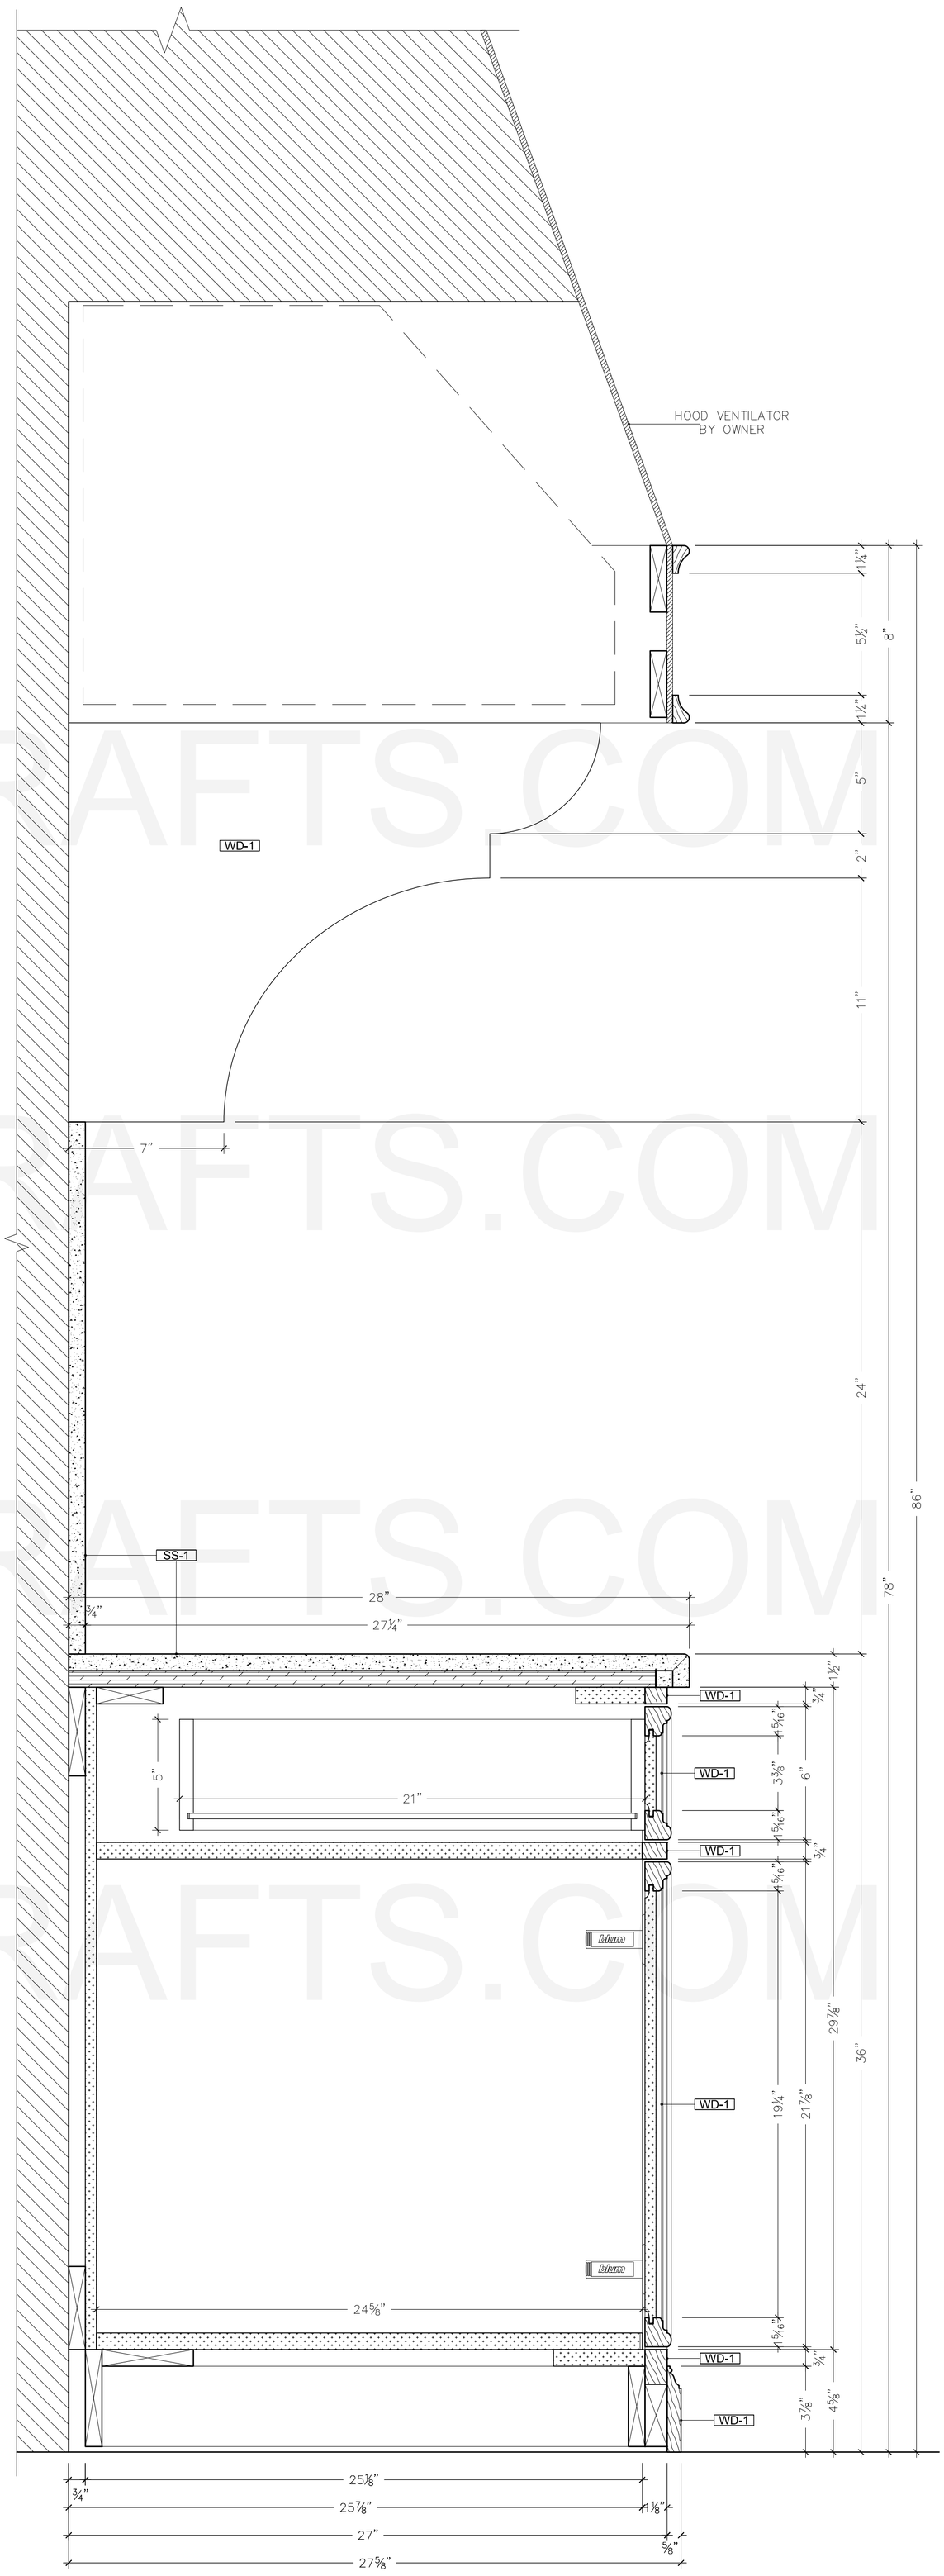

S6 SECTION
SCALE: 3" = 1'- 0" KITCHEN 145

MILLWORKDRAFTS.COM

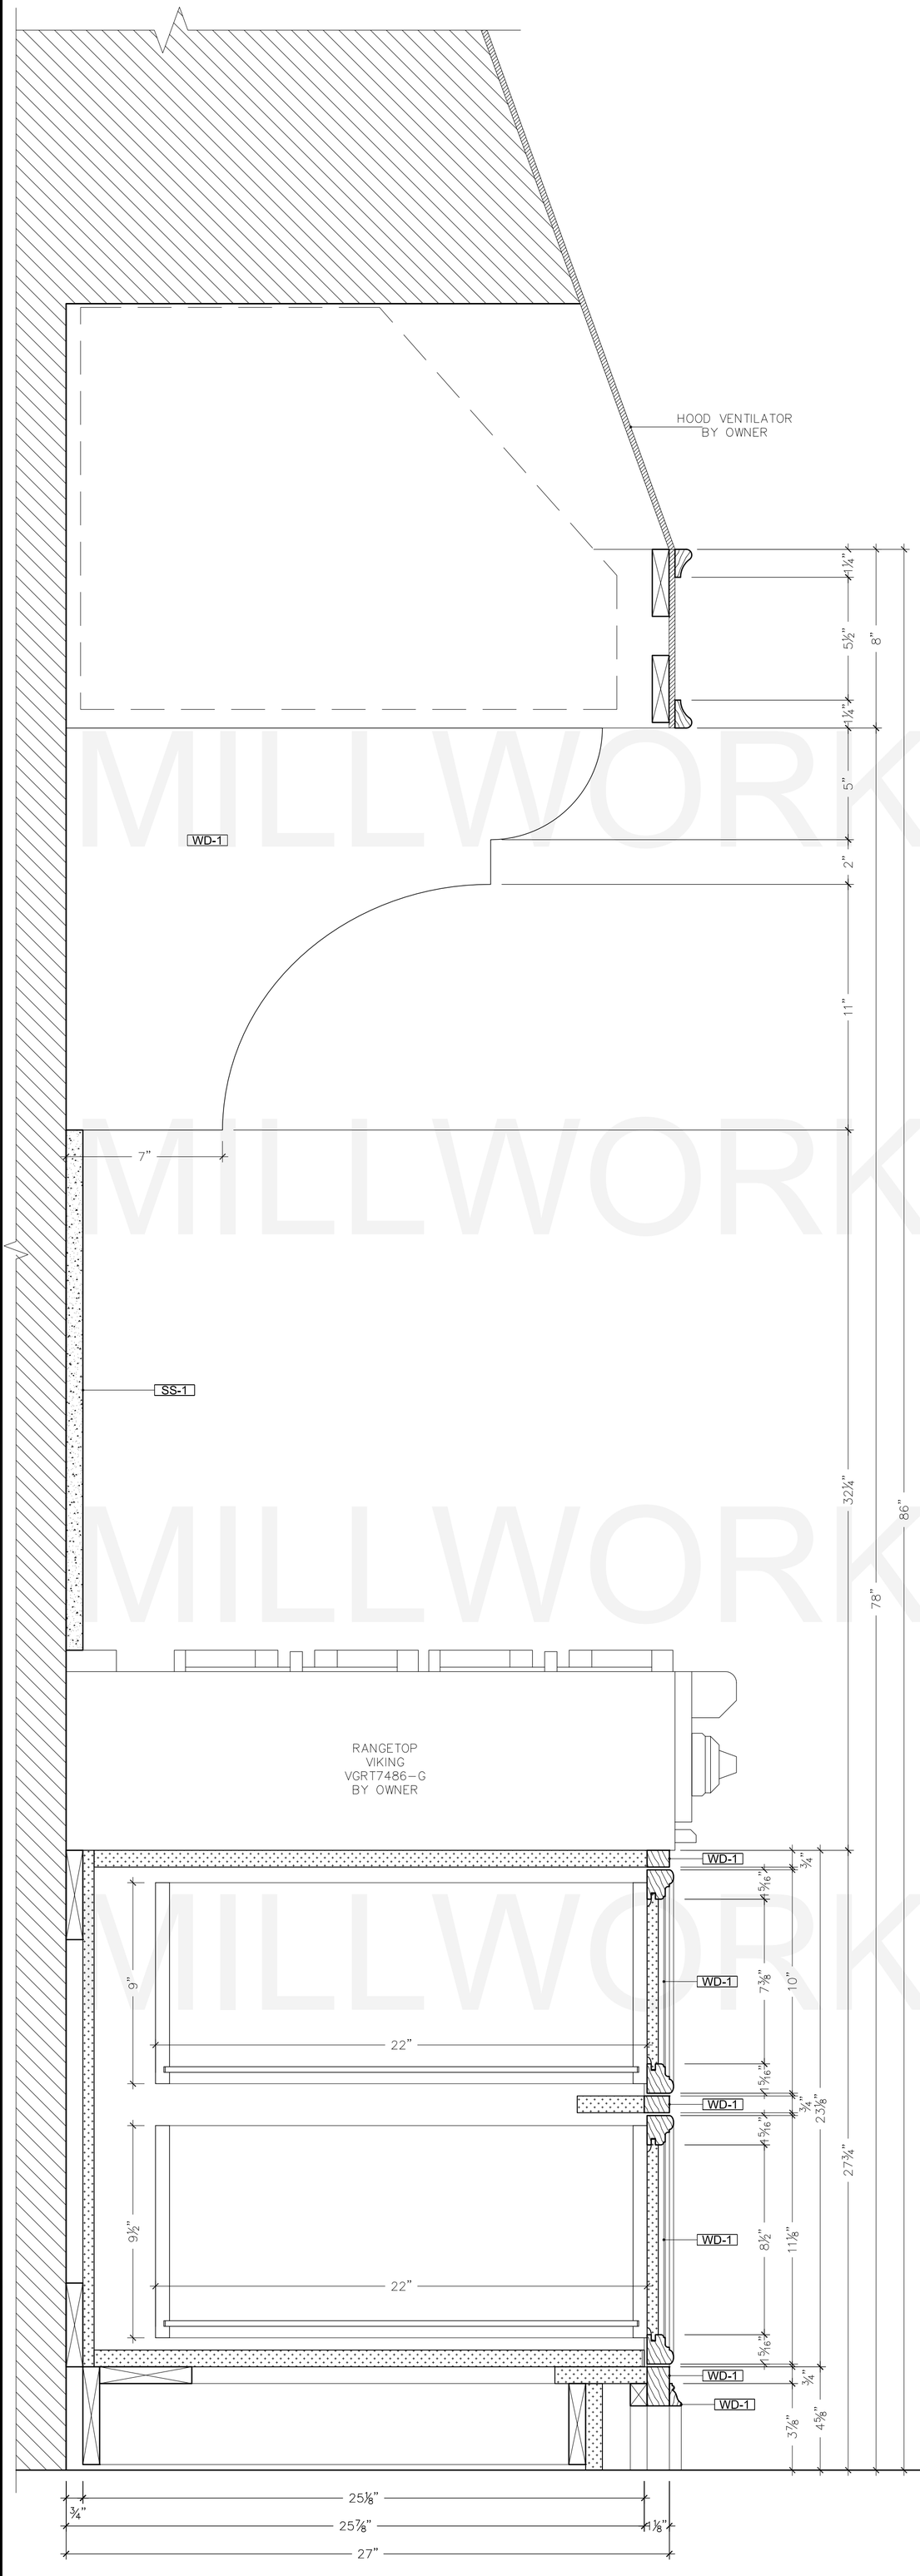

S7 SECTION

SCALE: 3" = 1'- 0" KITCHEN 145

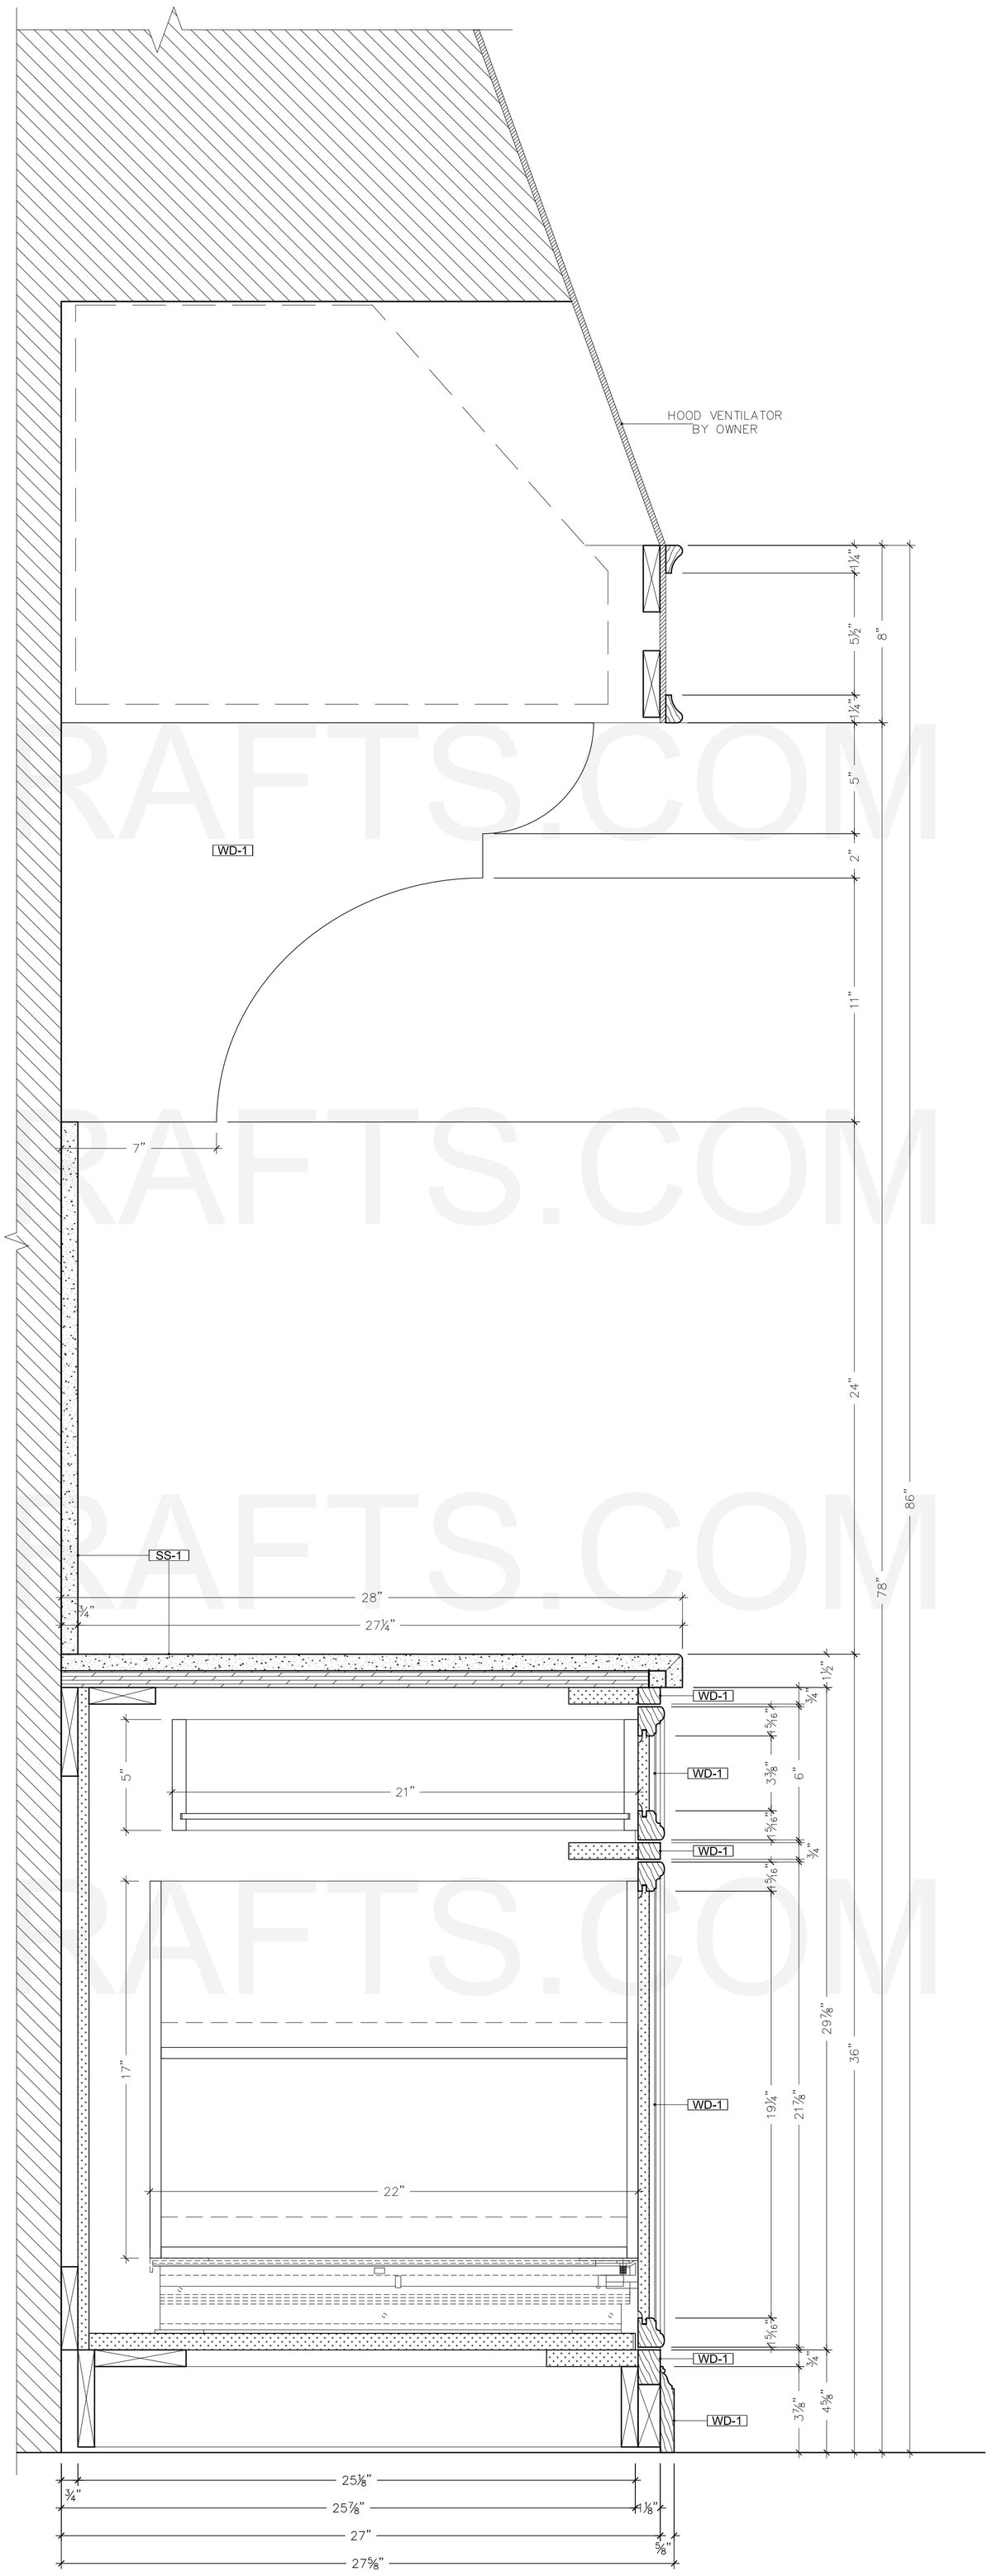

S8 SECTION

SCALE: 3" = 1'- 0" KITCHEN 145

MILLWORKDRAFTS.COM

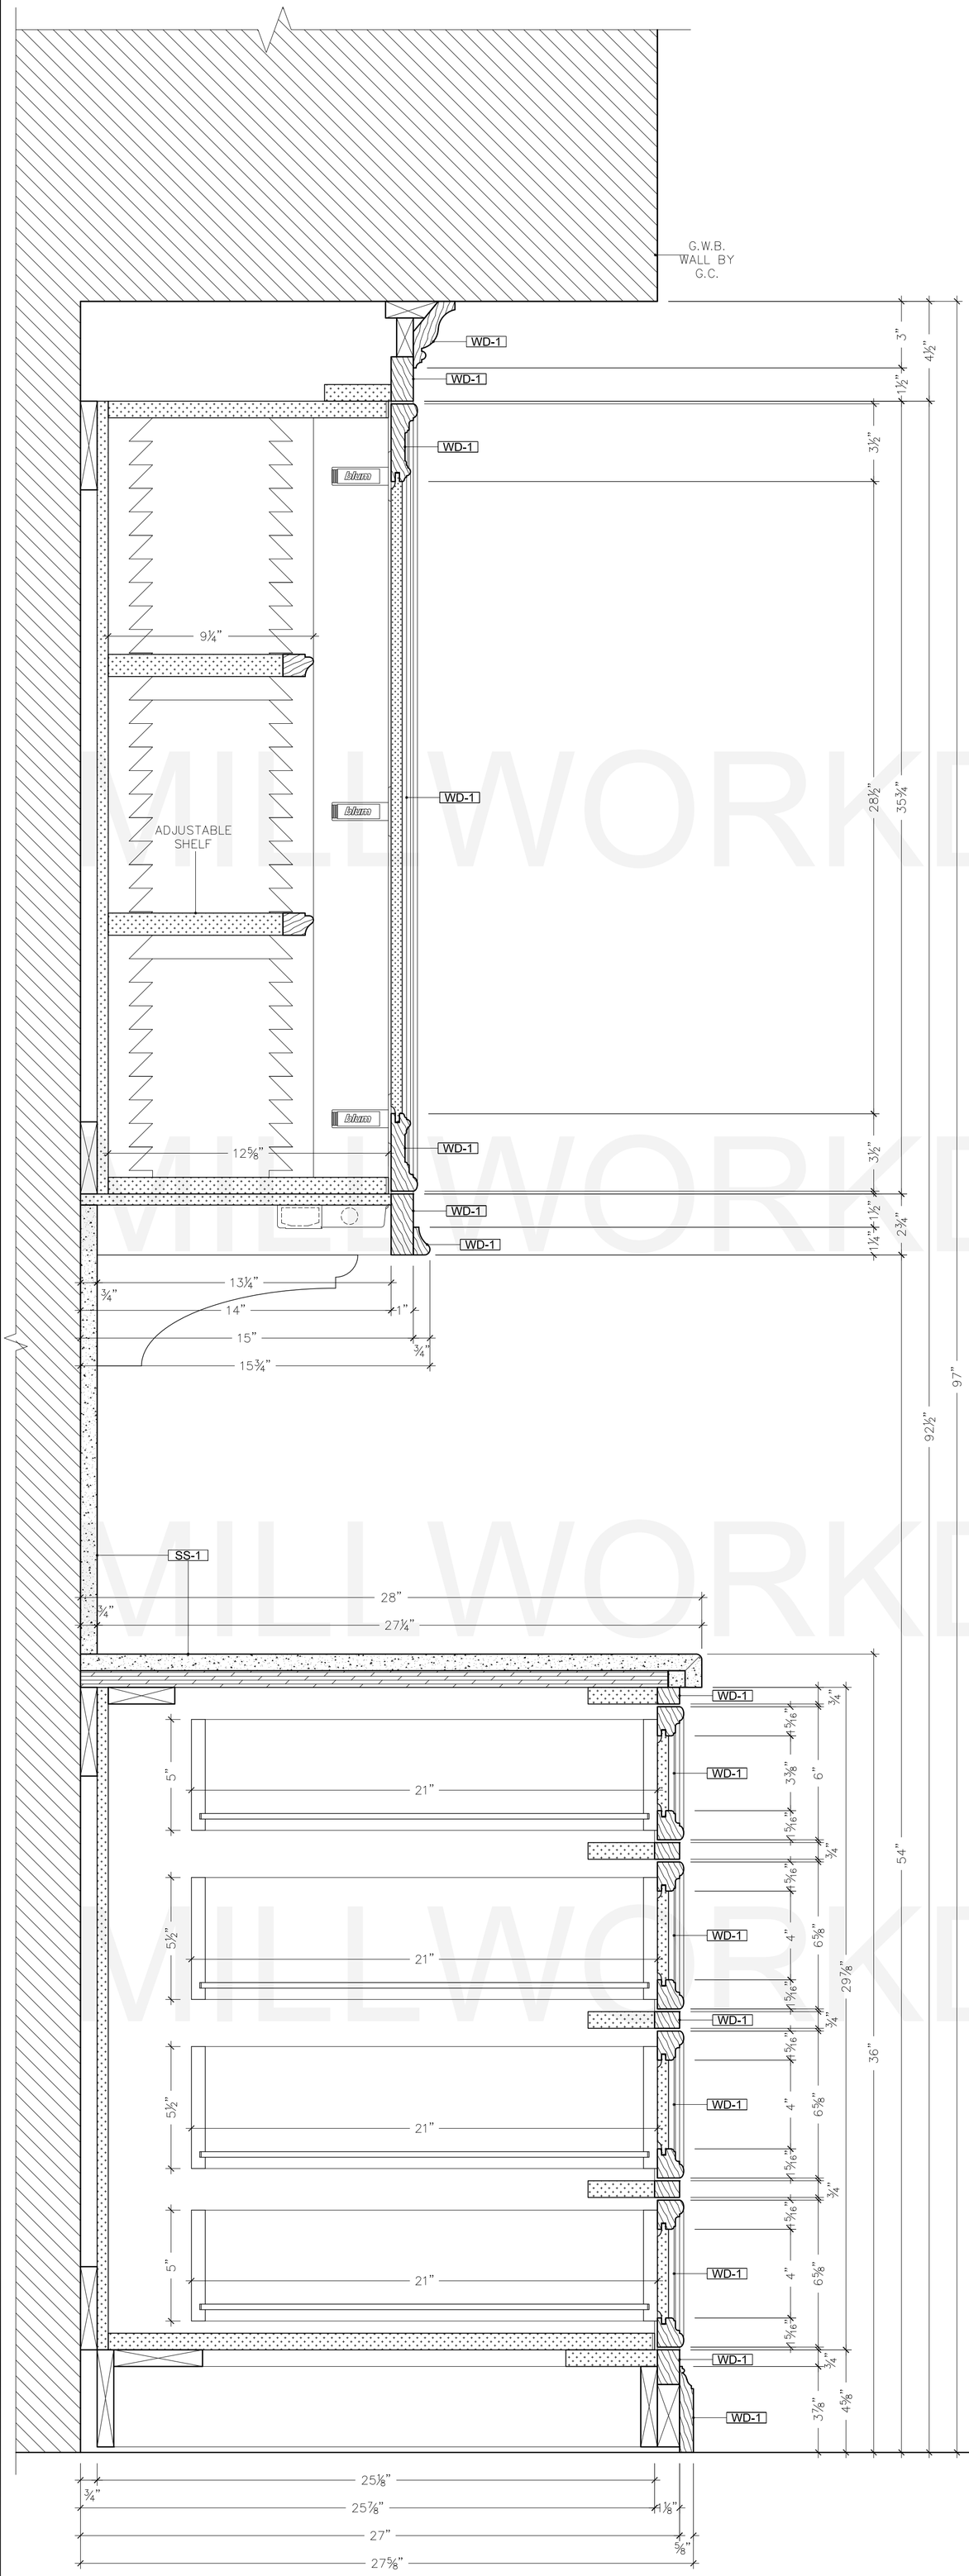

S9 SECTION
SCALE: 3" = 1'- 0" KITCHEN 145

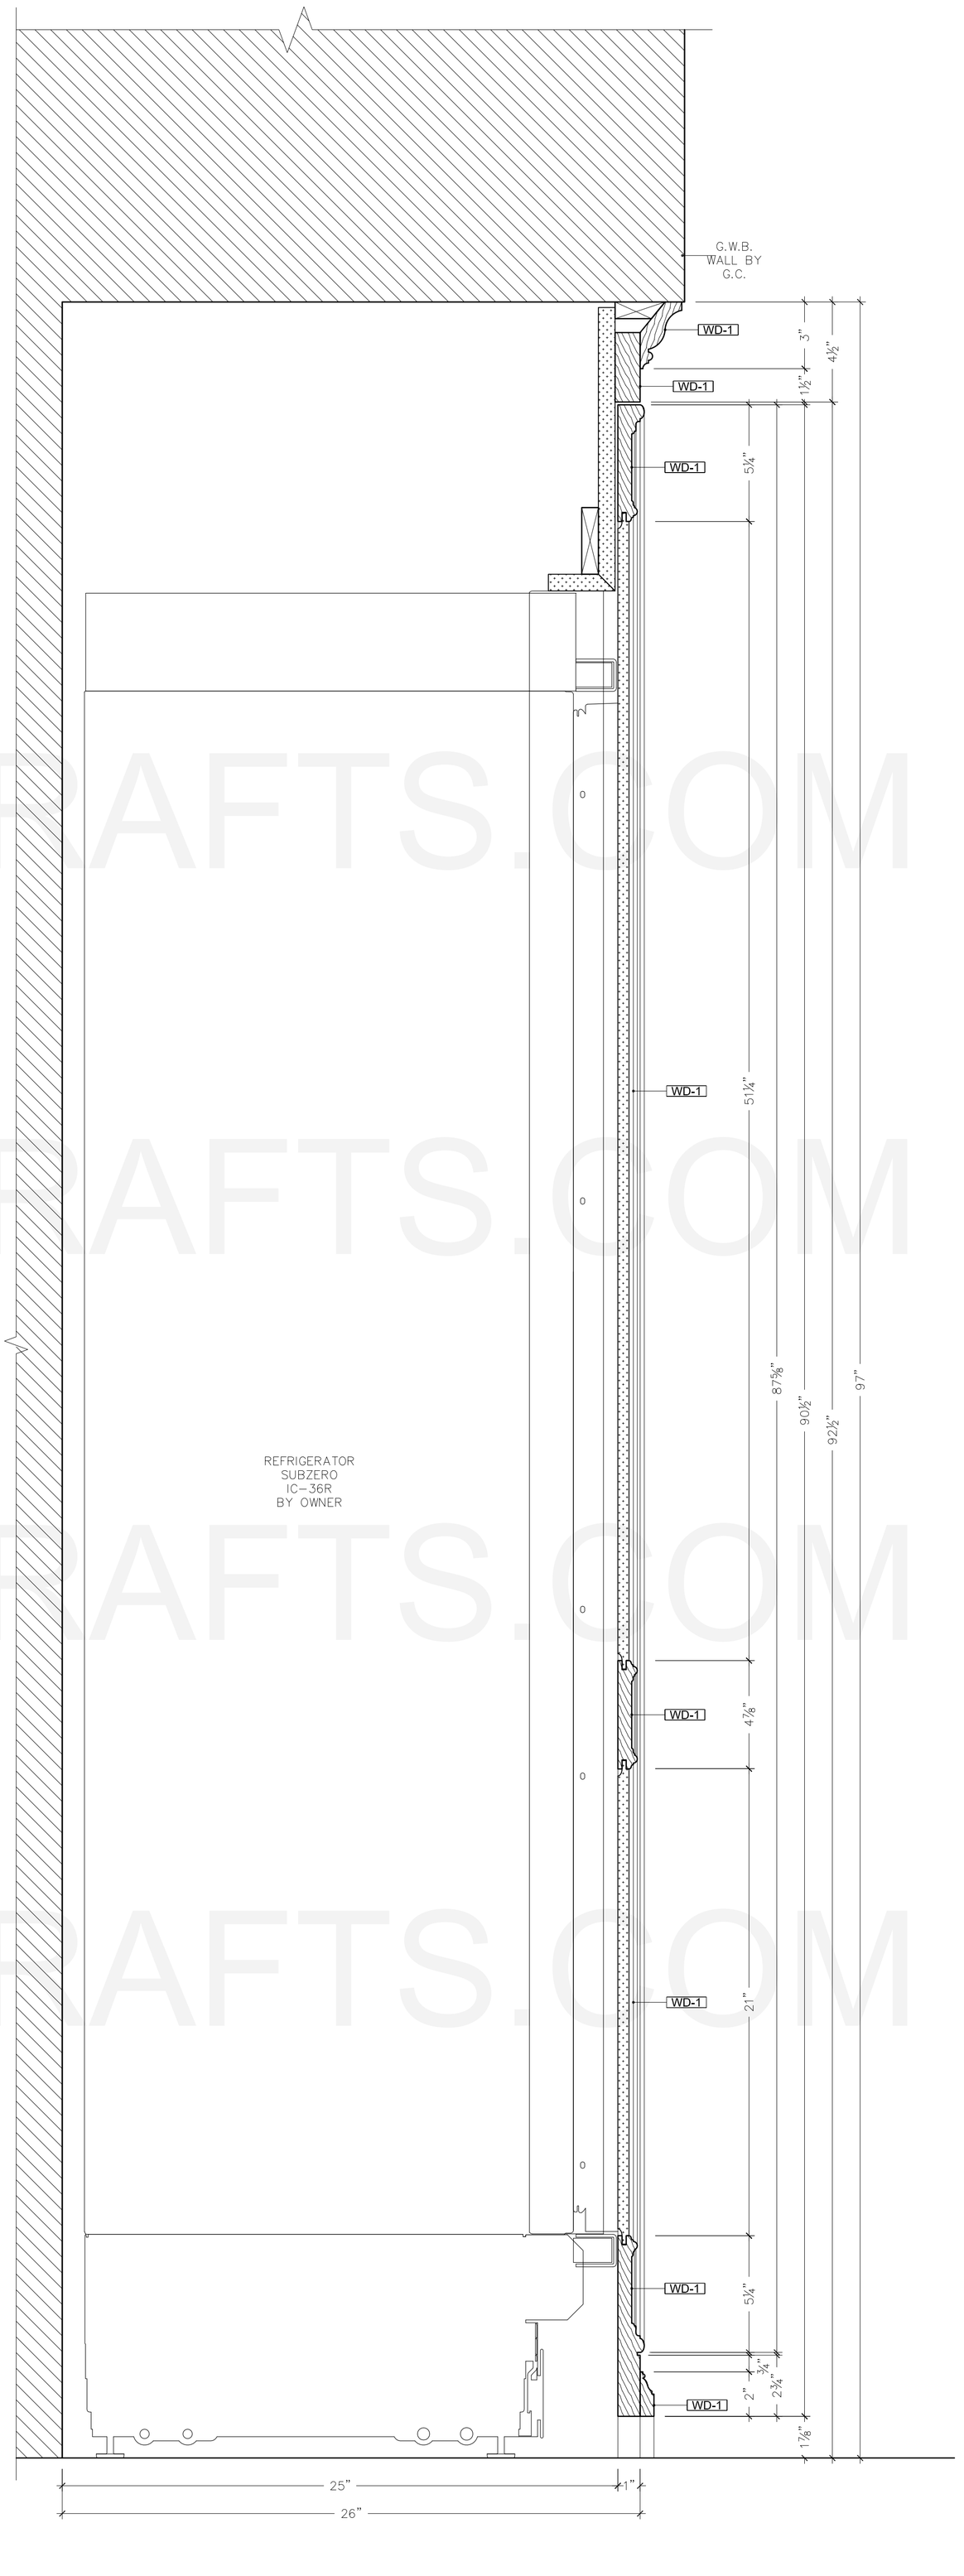

S10 SECTION
SCALE: 3" = 1'- 0" KITCHEN 145

MILLWORKDRAFTS.COM

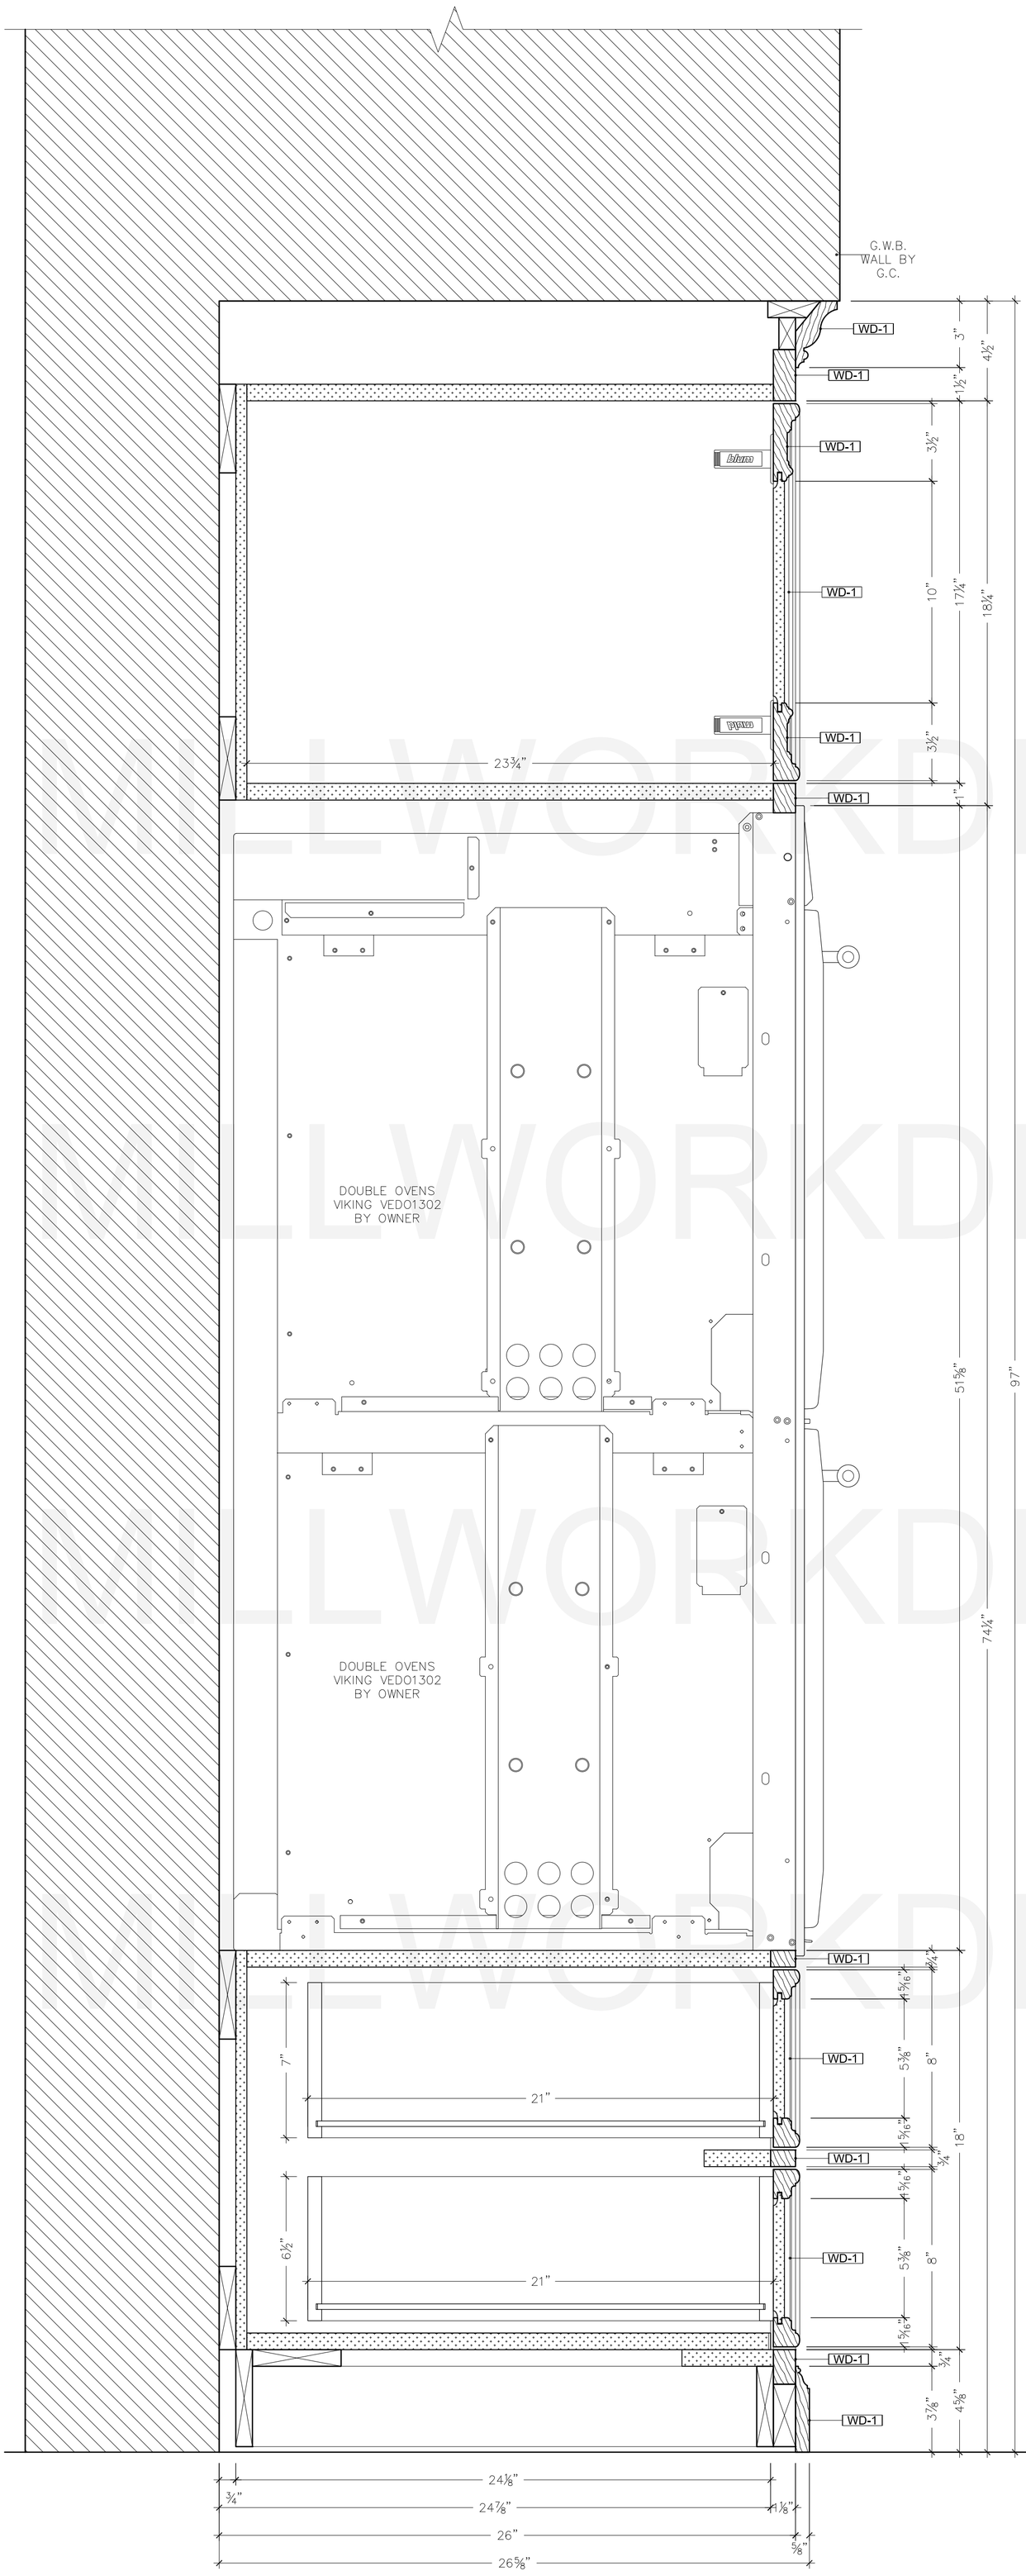

S11 SECTION
SCALE: 3" = 1'- 0" KITCHEN 145

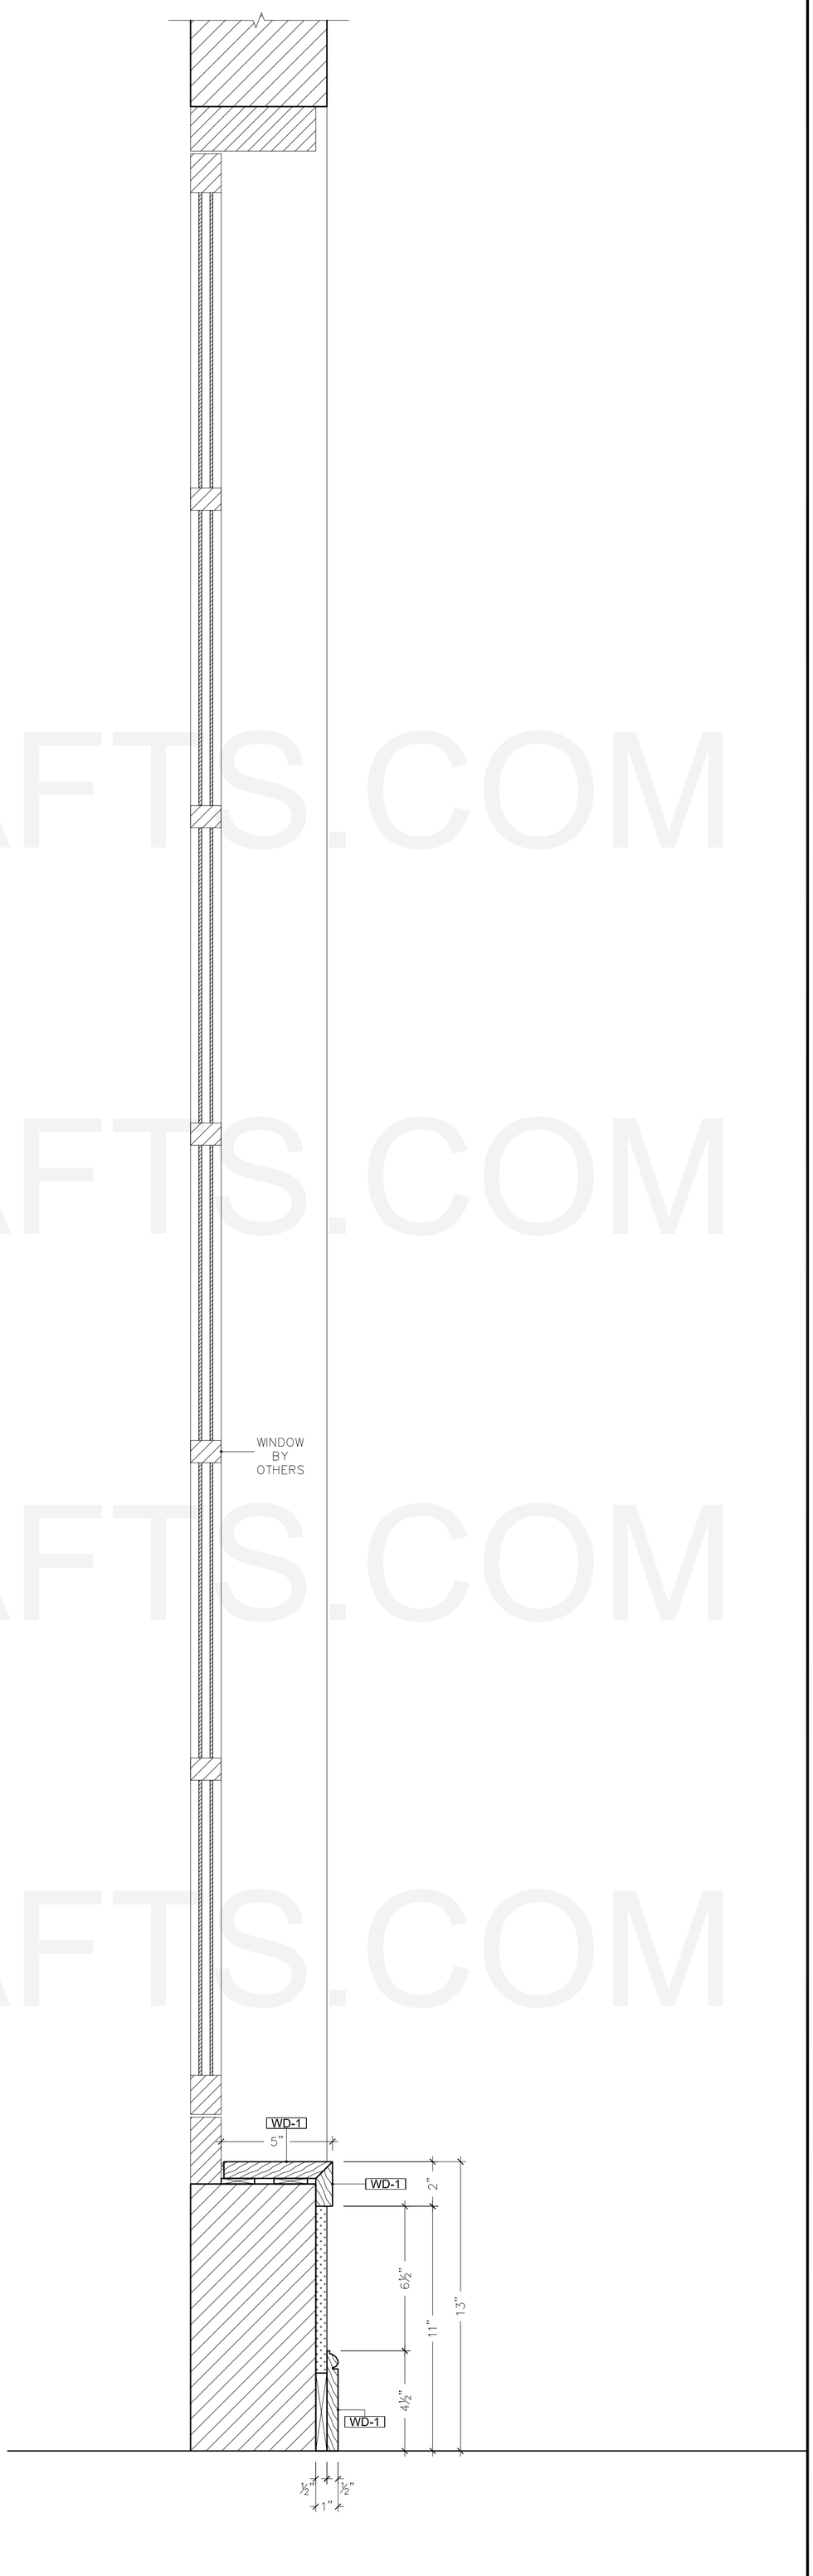

S12 SECTION
SCALE: 3" = 1'- 0" KITCHEN 145

WELLWORKDRAFTS.COM

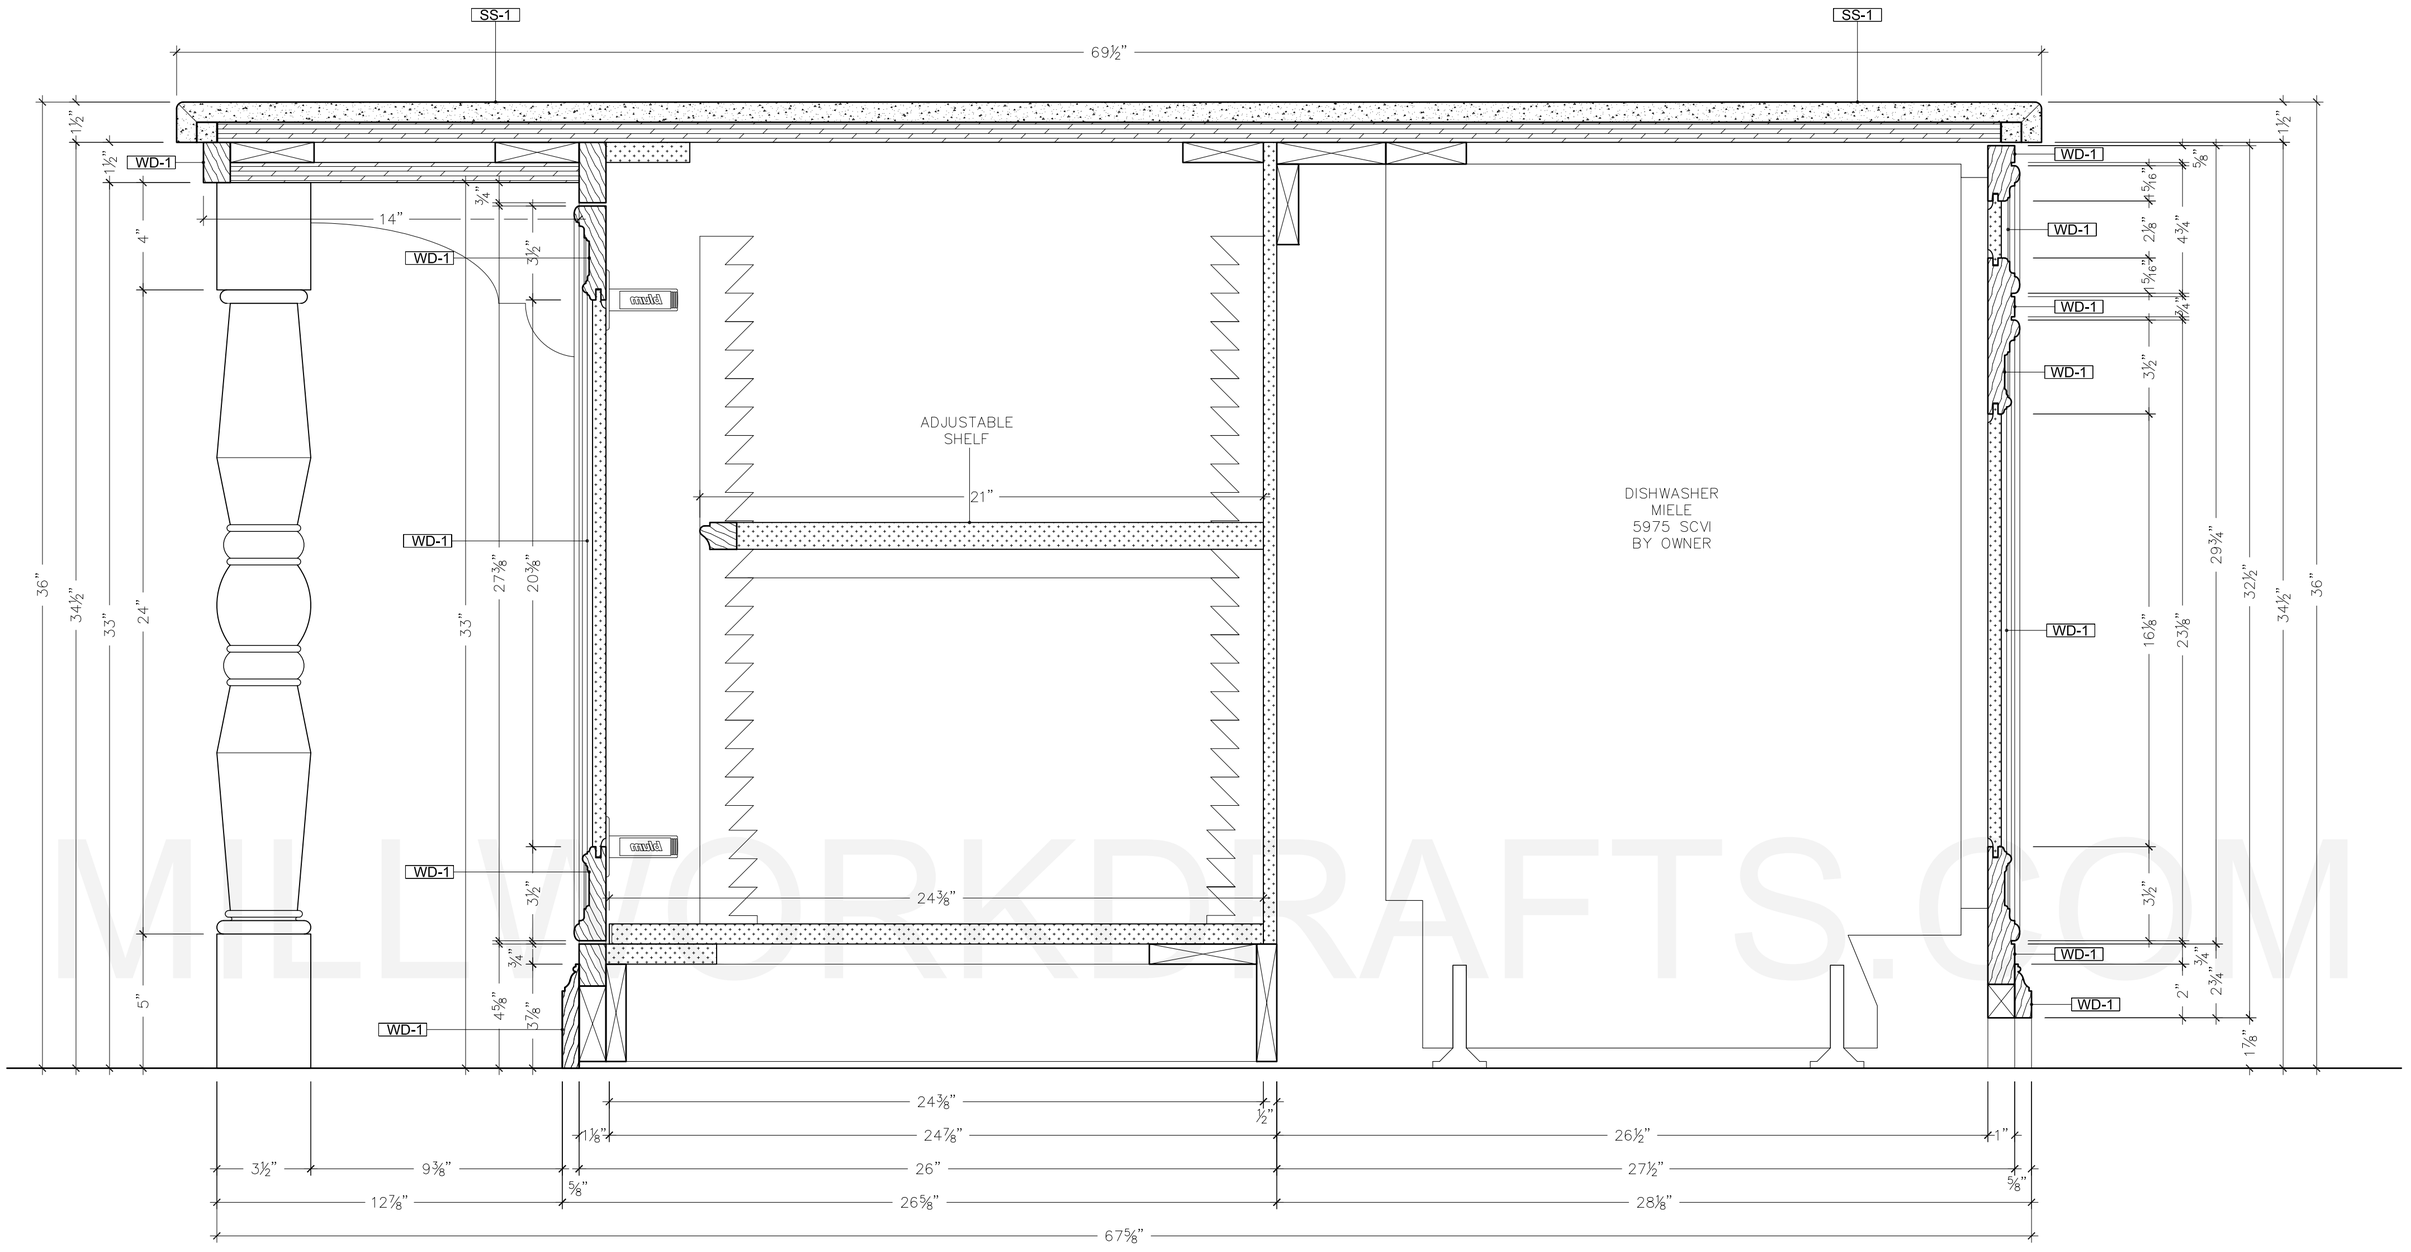

S13 SECTION

SCALE: 3" = 1'- 0" KITCHEN 145

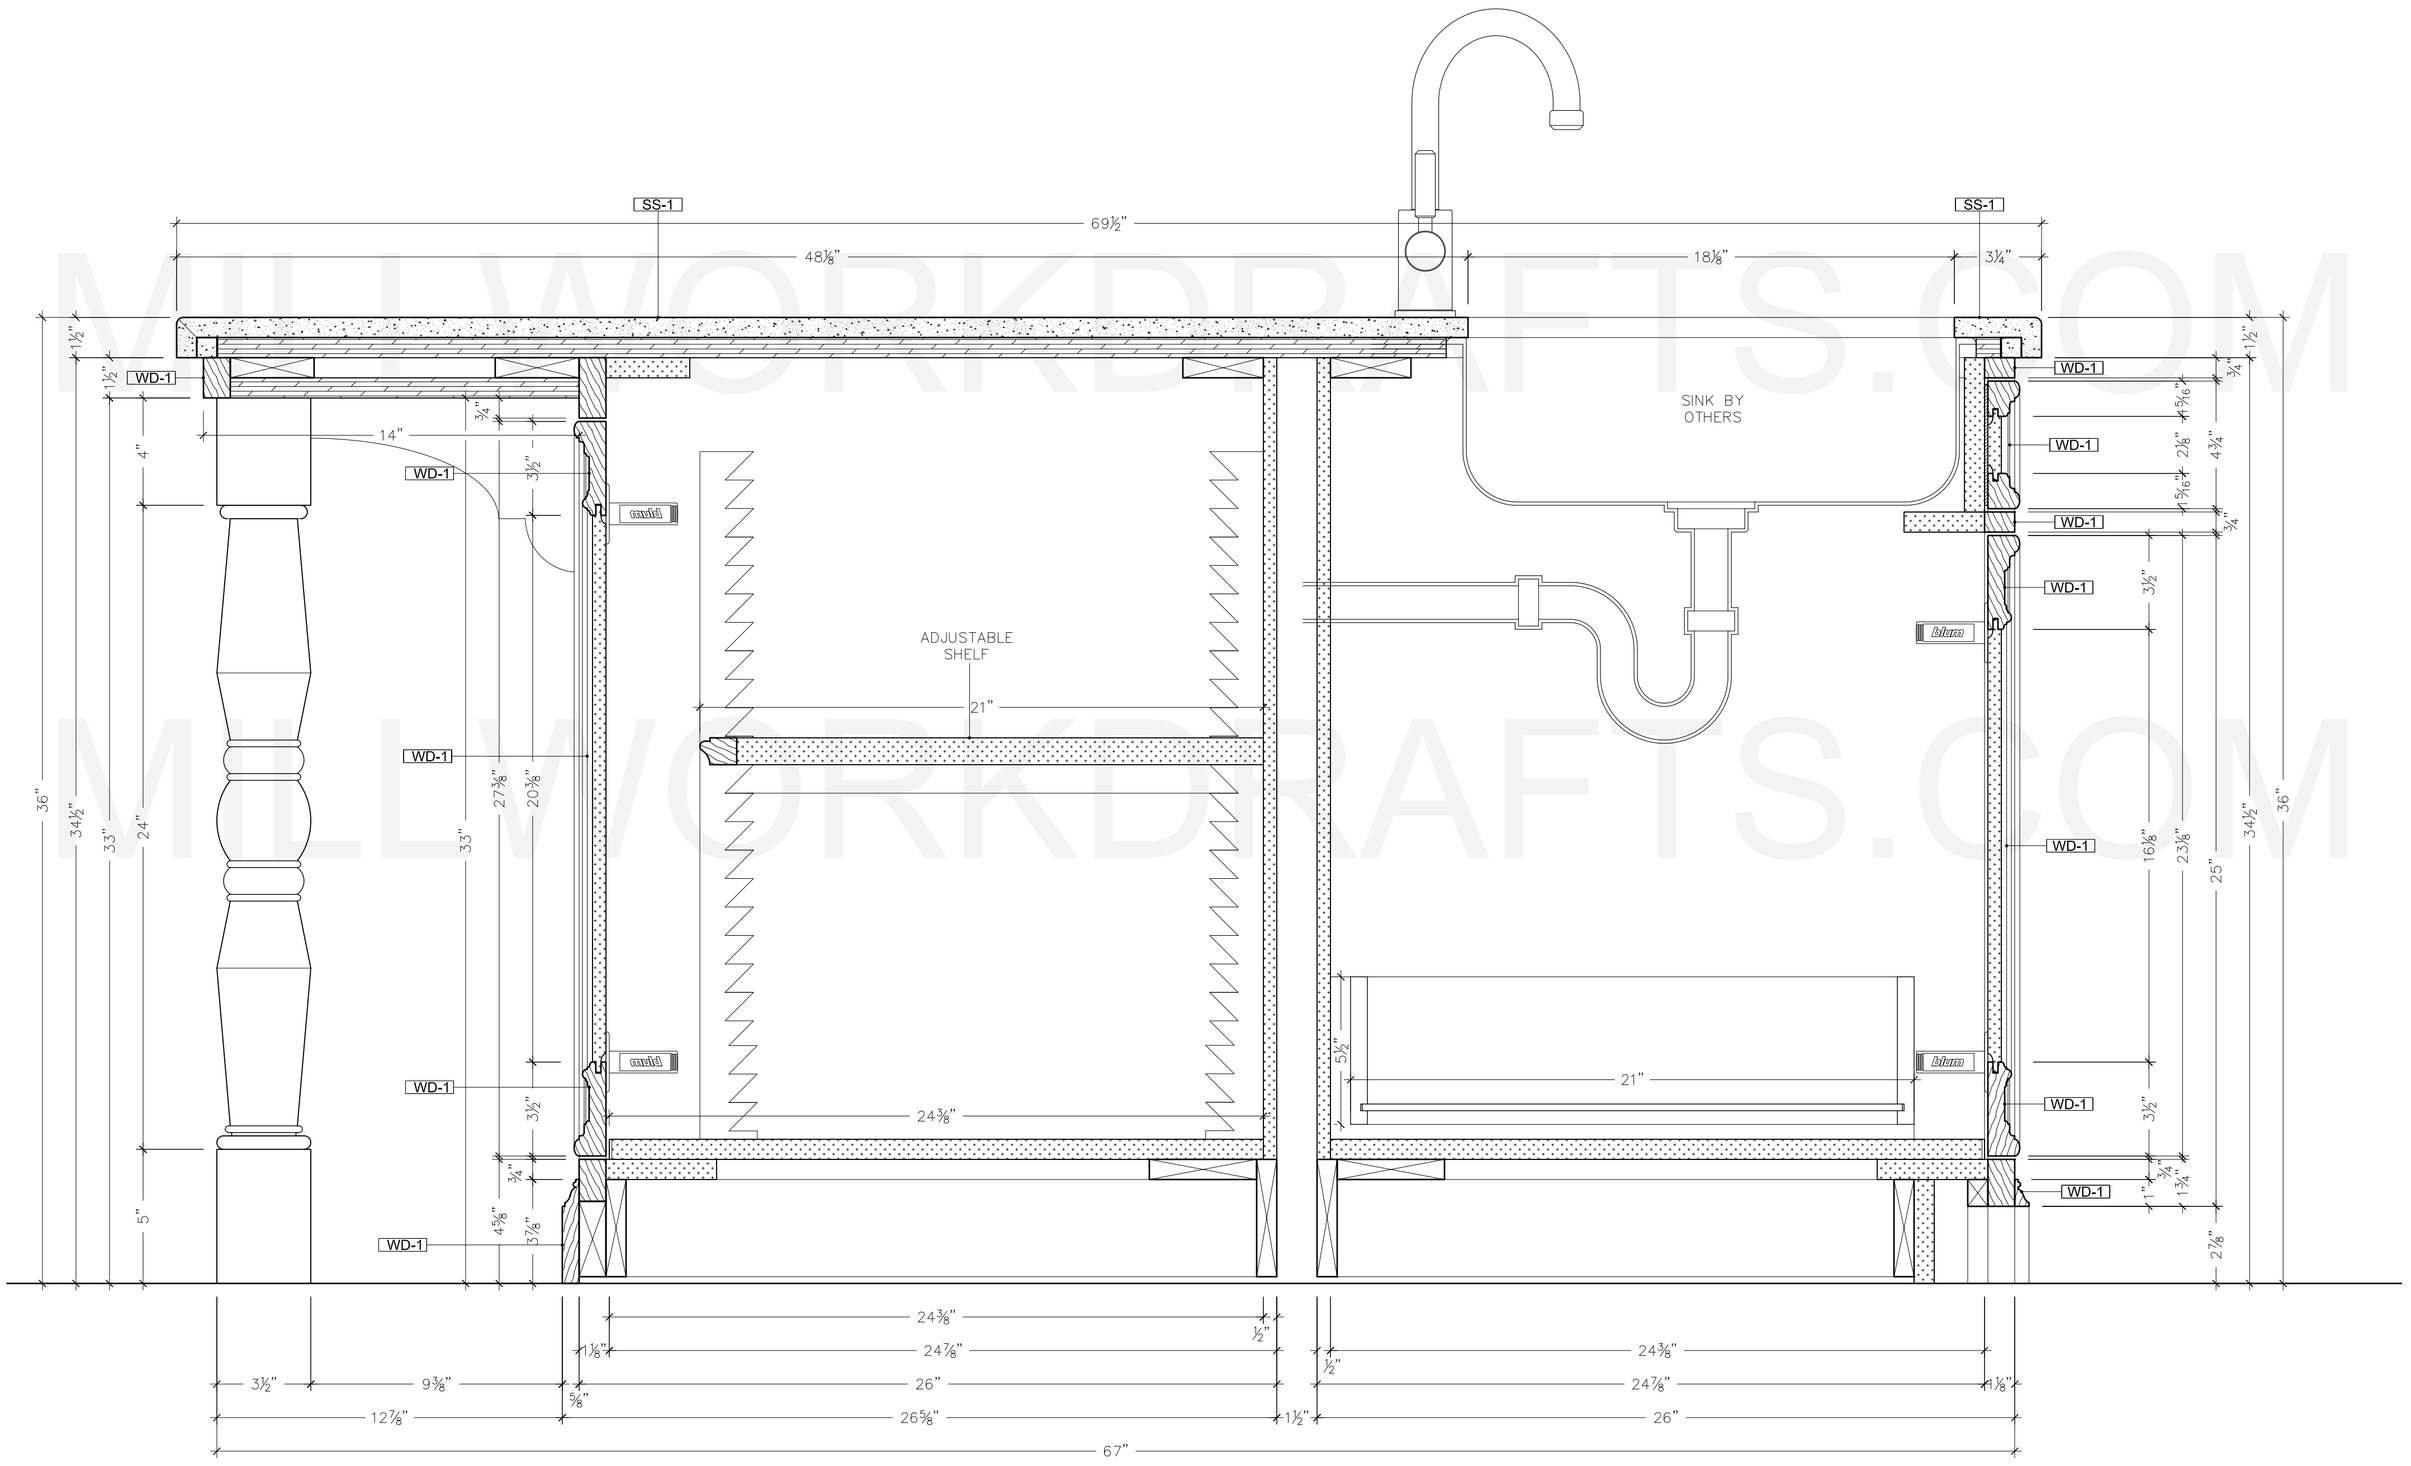

S14 SECTION

SCALE: 3" = 1'- 0" KITCHEN 145

MILLWORKDRAFTS.COM

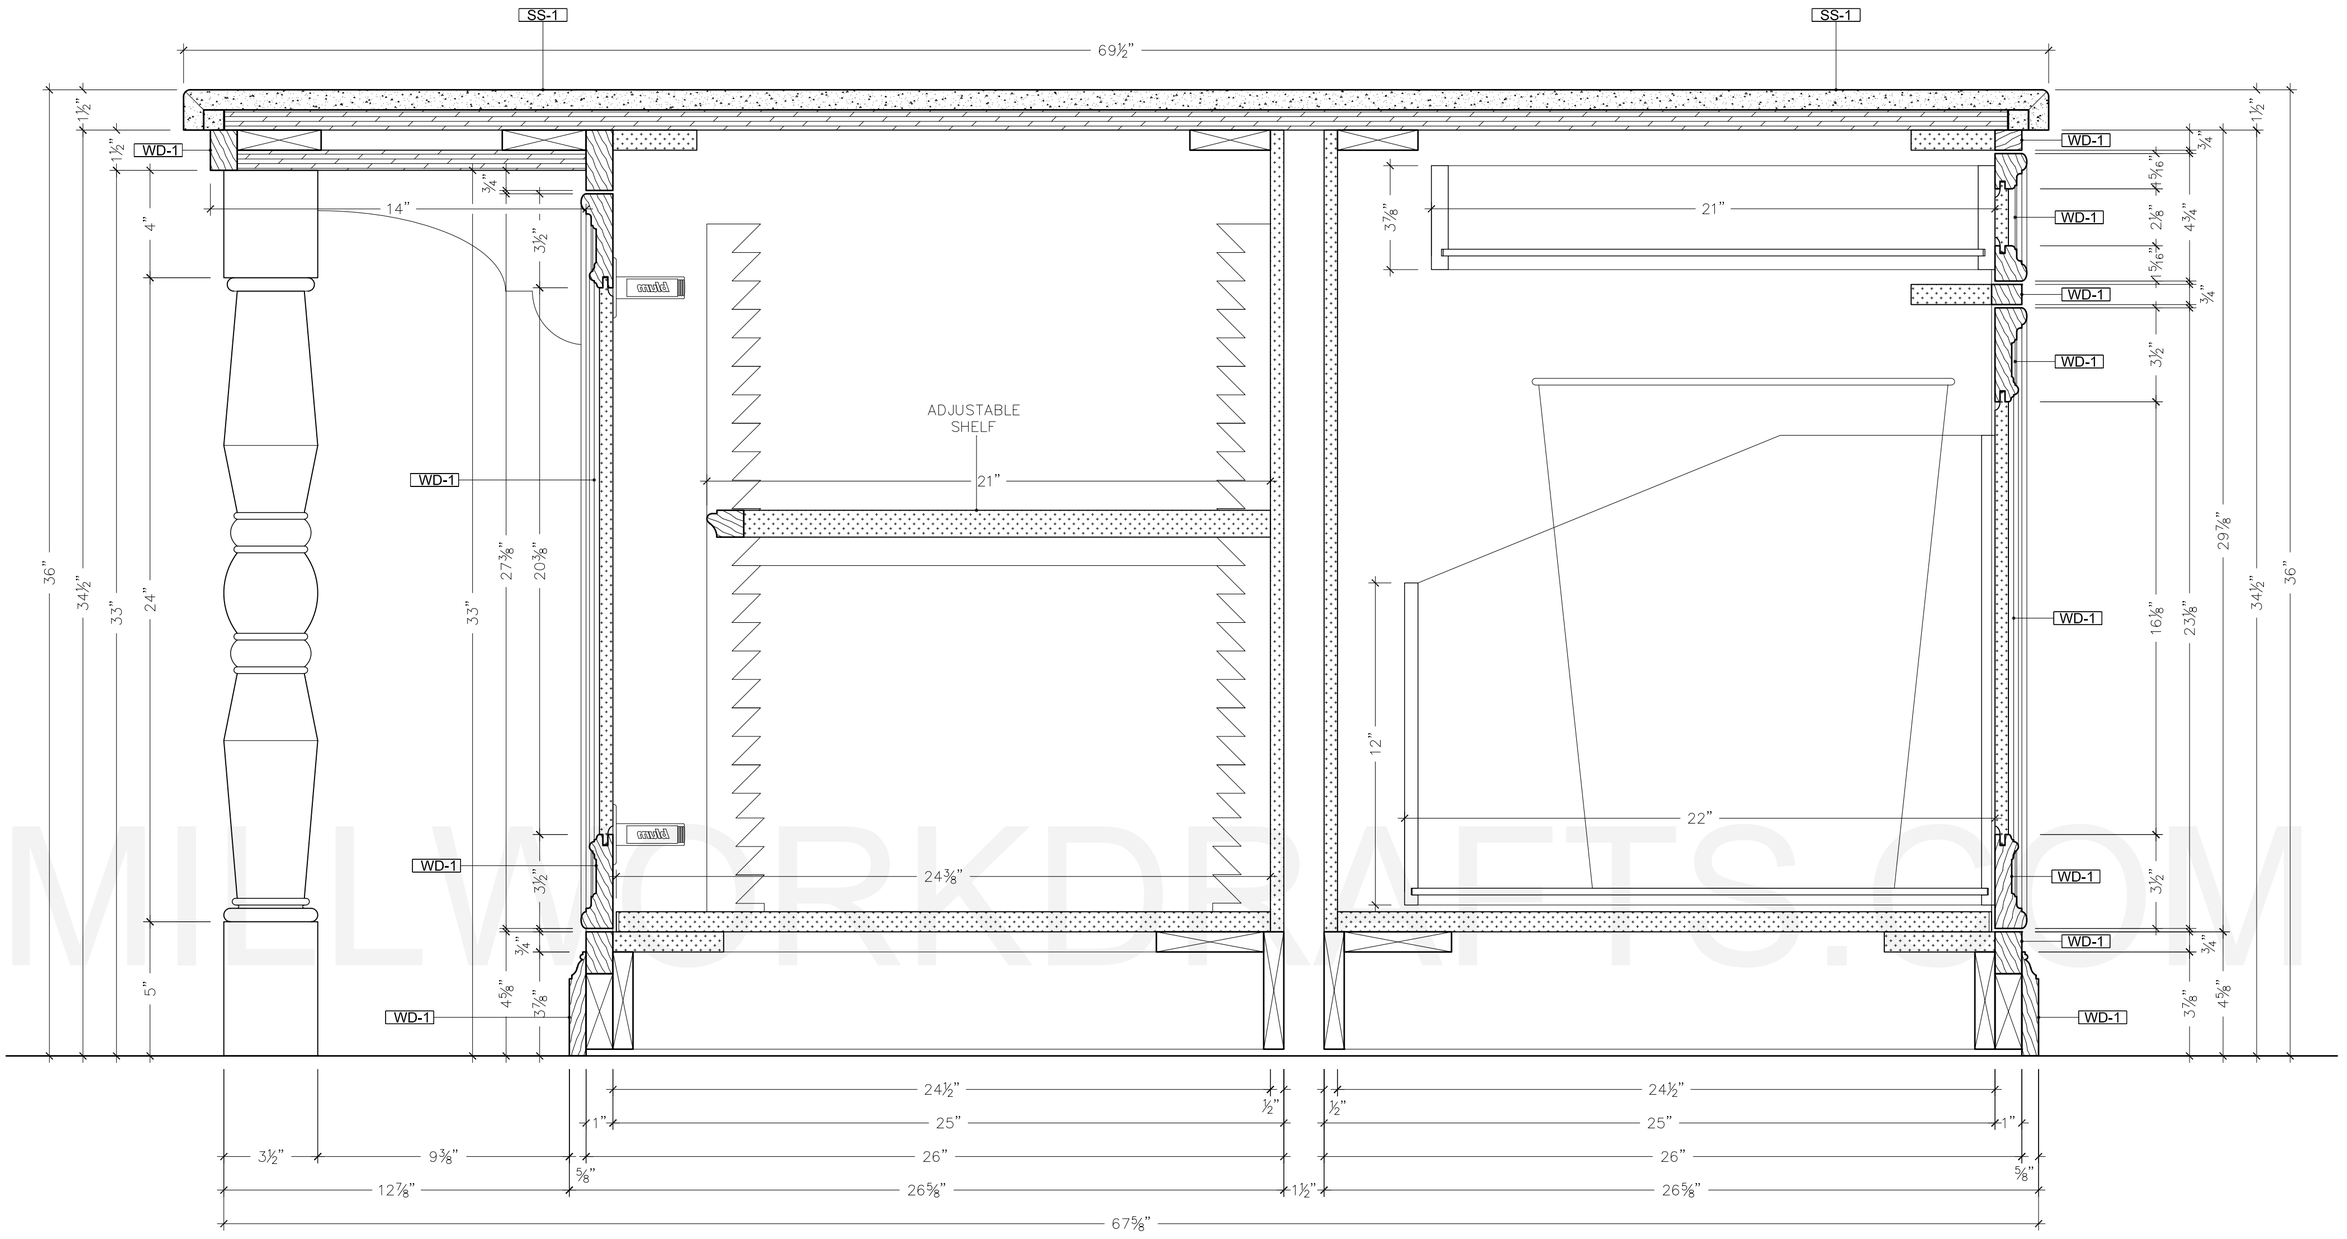
SS-1
SS-1
69½"
WD-1
WD-1
WD-1